


198 London Road

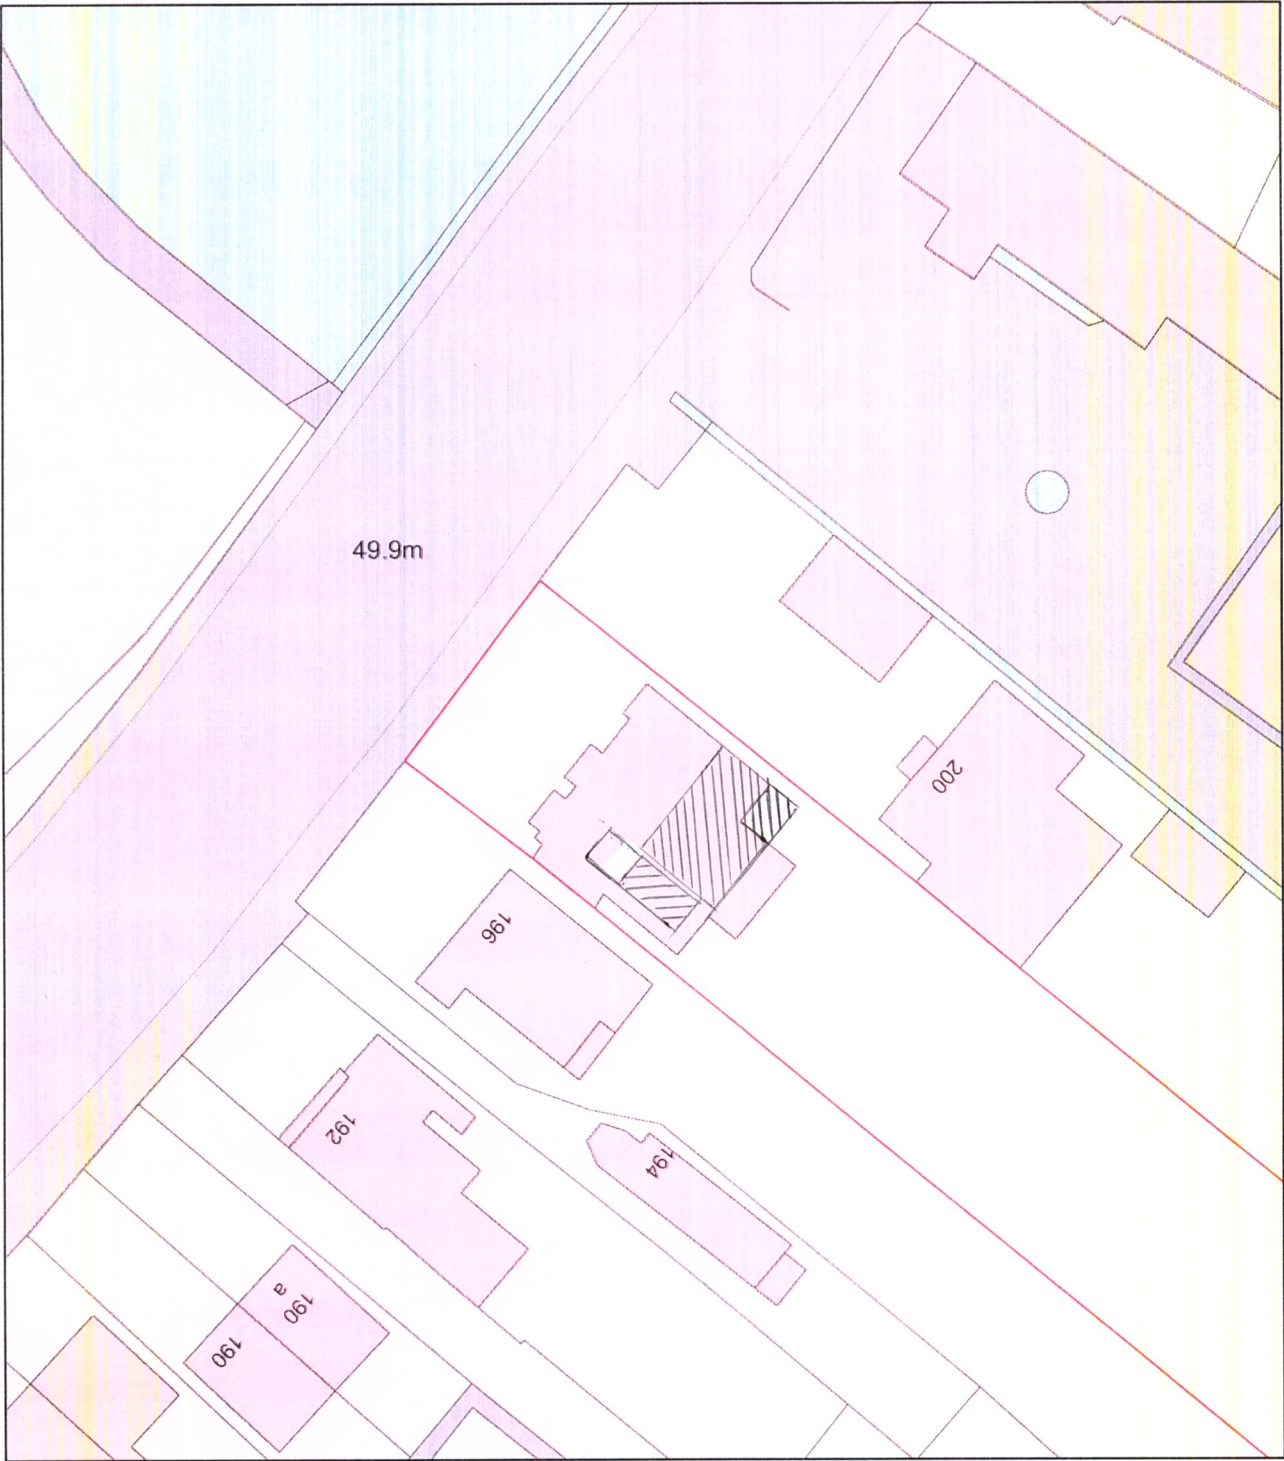

Plan Produced for: 198 London Road
Date Produced: 18 Feb 2021
Plan Reference Number: TQRQM21049134245459
Scale: 1:500 @ A4