

Houghton, Michelle

From: Brackley, Steven
Sent: 07 November 2020 13:10
To: [REDACTED]
Subject: SNN - 21 Fishery Lane, Hayling Island, PO11 9NR
Attachments: Location_Plan.pdf; Plot & Postal Plan.pdf

Dear Sir / Madam,

I have been advised that 21 Fishery Lane on Hayling Island has been converted into two houses.

I am writing to confirm the properties will be known as:

Plot 2:

(The property facing onto Fishery Lane can retain the existing address).

**21 Fishery Lane,
Hayling Island,
Hampshire.
PO11 9NR.**

(UPRN - 100060444550).

Plot 1:

(The new property facing on to Kingfisher Close).

**40 Kingfisher Close,
Hayling Island,
Hampshire.
PO11 9NS.**

(UPRN - 10013684739).

Planning Application: APP/18/00097.
Site LPI: 59621.

Relevant Plans attached.

The Occupier/Agent has been asked to ensure the prominent display of this naming and numbering.
If you have any queries on this matter, please contact the Address Management Team on 02392 446278.

Regards,

Steven.

Steven Brackley - Address and Gazetteer Officer.


Havant Borough Council,
Public Service Plaza,
Civic Centre Road,
Havant,
Hampshire.
PO9 2AX.

Telephone Customer Services: 023 9244 6019 (contactable on a Tuesday & Thursday)

E-mail: steven.brackley@havant.gov.uk

For further information about Street Naming & Numbering and fees go to our web page at:
<https://www.havant.gov.uk/street-names-and-numbers>

If you are requesting information under the Freedom of Information Act 2000, Environmental Information Regulations 2000 or Data Protection Act 1998, please re-direct your e-mail to customer.services@havant.gov.uk. Any statutory time frame for a response will not commence until the request is received by the above alternative contact.

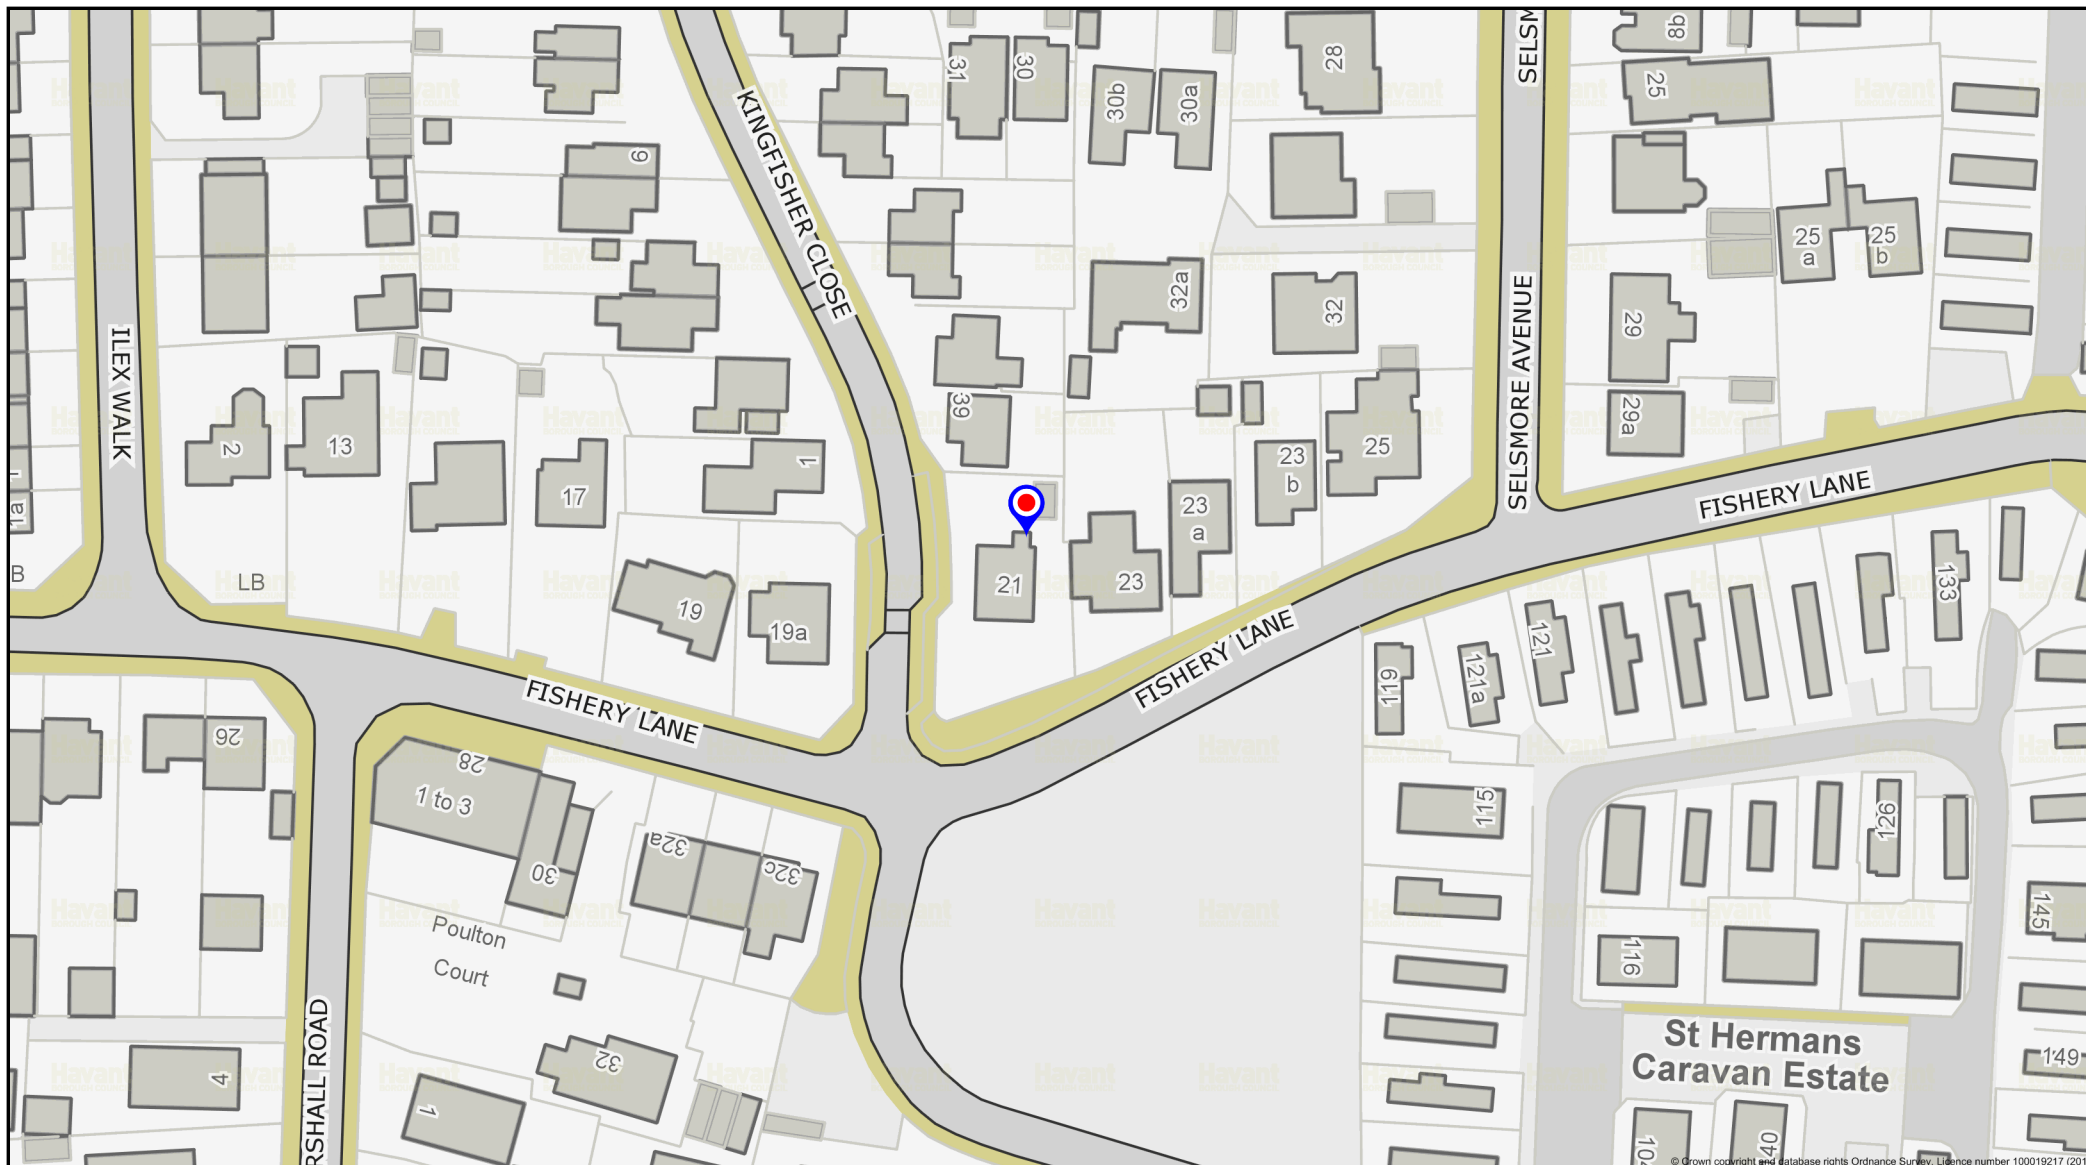

Location Plan




N Scale: 1:1000

Printed on: 2020-11-07 12:58:55

Havant
BOROUGH COUNCIL

© Havant Borough Council - OS Licence 100019217

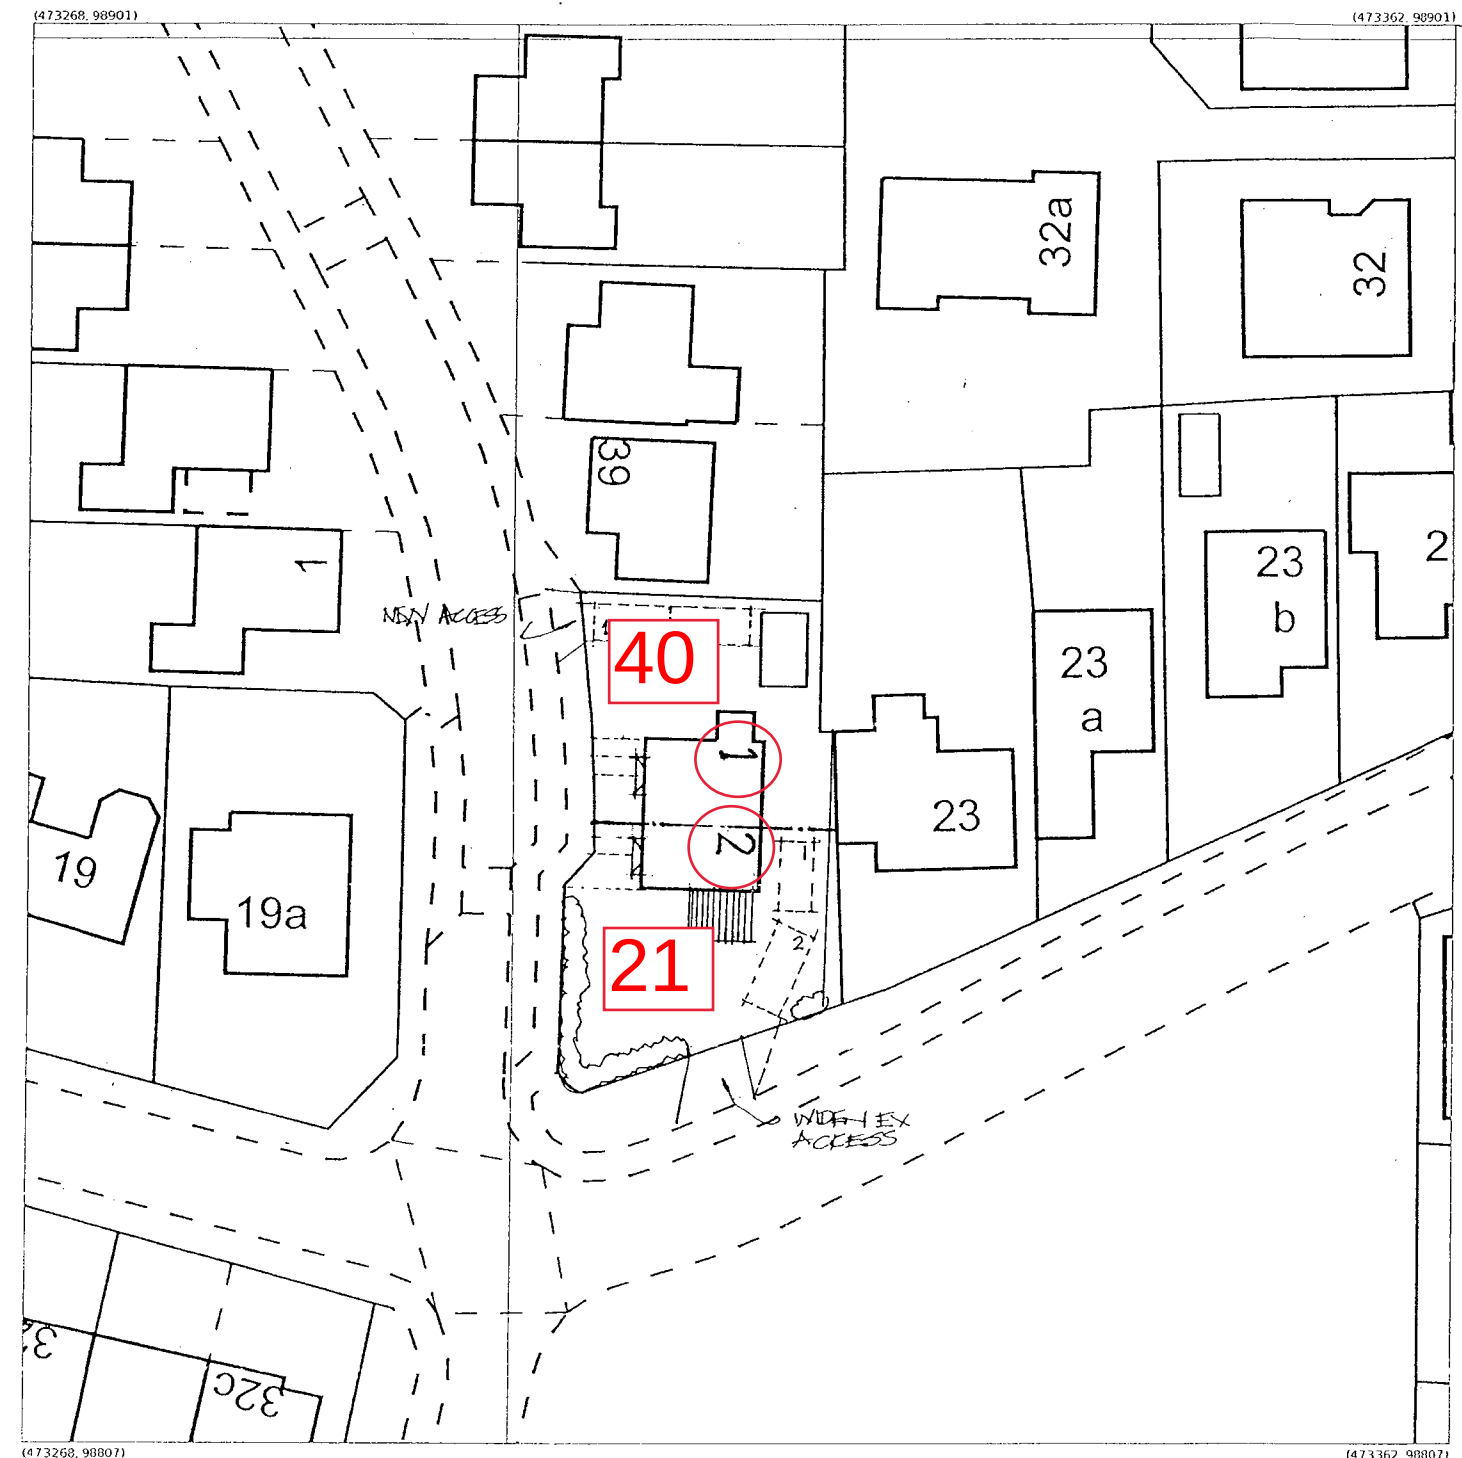

Produced 31.05.2011 from the Ordnance Survey National Geographic Database and incorporating surveyed revision available at this date. © Crown Copyright 2011.


Reproduction in whole or part is prohibited without the prior permission of Ordnance Survey.

Ordnance Survey, the OS Symbol and OS Sitemap are registered trademarks of Ordnance Survey, the national mapping agency of Great Britain.

The representation of a road, track or path is no evidence of a right of way.

The representation of features as lines is no evidence of a property boundary.

Part or all of this OS Sitemap is enlarged from mapping produced at one or more of the following scales: 1:1250, 1:2500, 1:10000

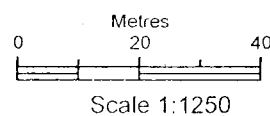

Supplied by: Dome Map Services
Serial number: 02027100
Centre coordinates: 473243.63 98862.88


Further information can be found on the OS Sitemap Information leaflet or the Ordnance Survey web site:
www.ordnancesurvey.co.uk

SITE/LOCATION PLAN

**CONVERSION OF EXISTING SINGLE DWELLING
INTO A PAIR OF SEMI-DETACHED HOUSES.
21, FISHERY LANE, HAYLING ISLAND, HANTS.
FOR MR & MRS M. SILVESTOR.**

Produced 22 Jan 2018 from the Ordnance Survey MasterMap (Topography) Database and incorporating surveyed revision available at this date.

The representation of a road, track or path is no evidence of a right of way. The representation of features as lines is no evidence of a property boundary.

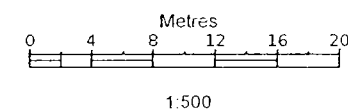

Supplied by: Latitude Mapping Ltd
Licence: © Crown Copyright and
database rights 2018 OS 100036864
Reference: 011195837
Centre coordinates: 473315 98854

N 21, Fishery Ln, Hayling Island
PO11 9NR

**HAVANT BOROUGH
COUNCIL**
24 JAN 2018
RECEIVED