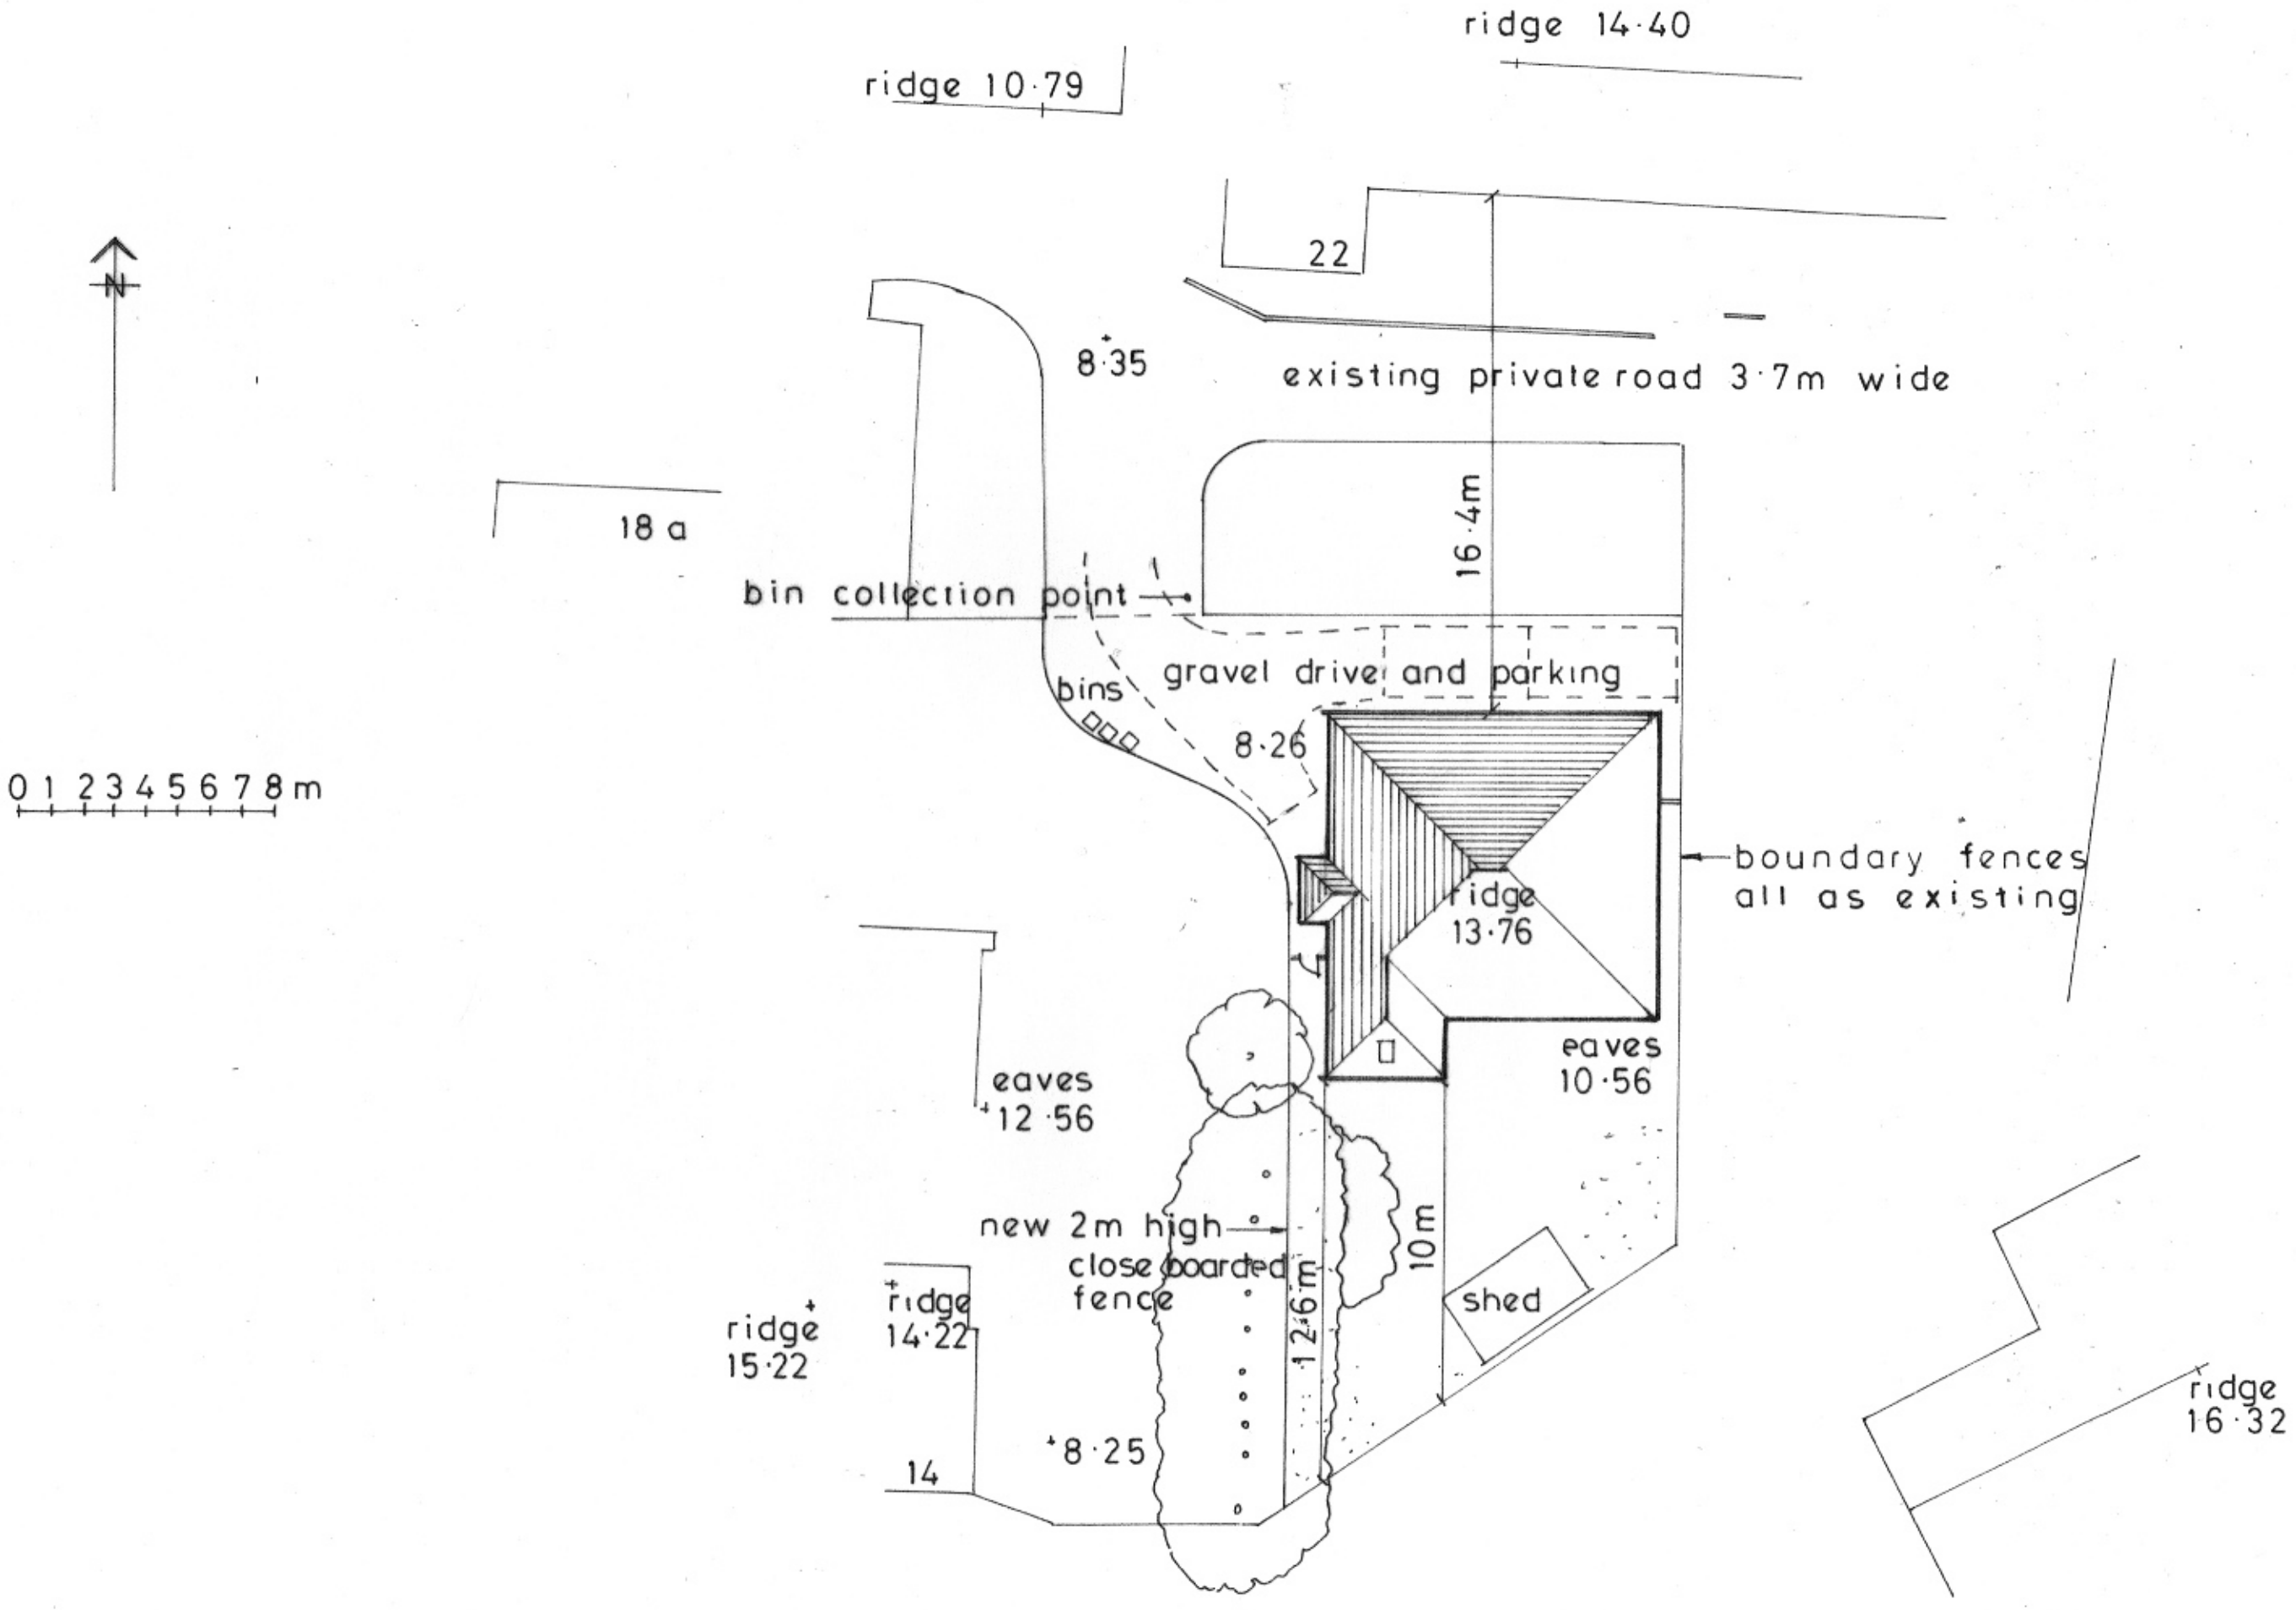

SITE PLAN AS PROPOSED 1:200

Amend 'A'