


2 Ashwood Close, PO9 3QT

HAVANT BOROUGH
COUNCIL

27 JAN 2021

RECEIVED

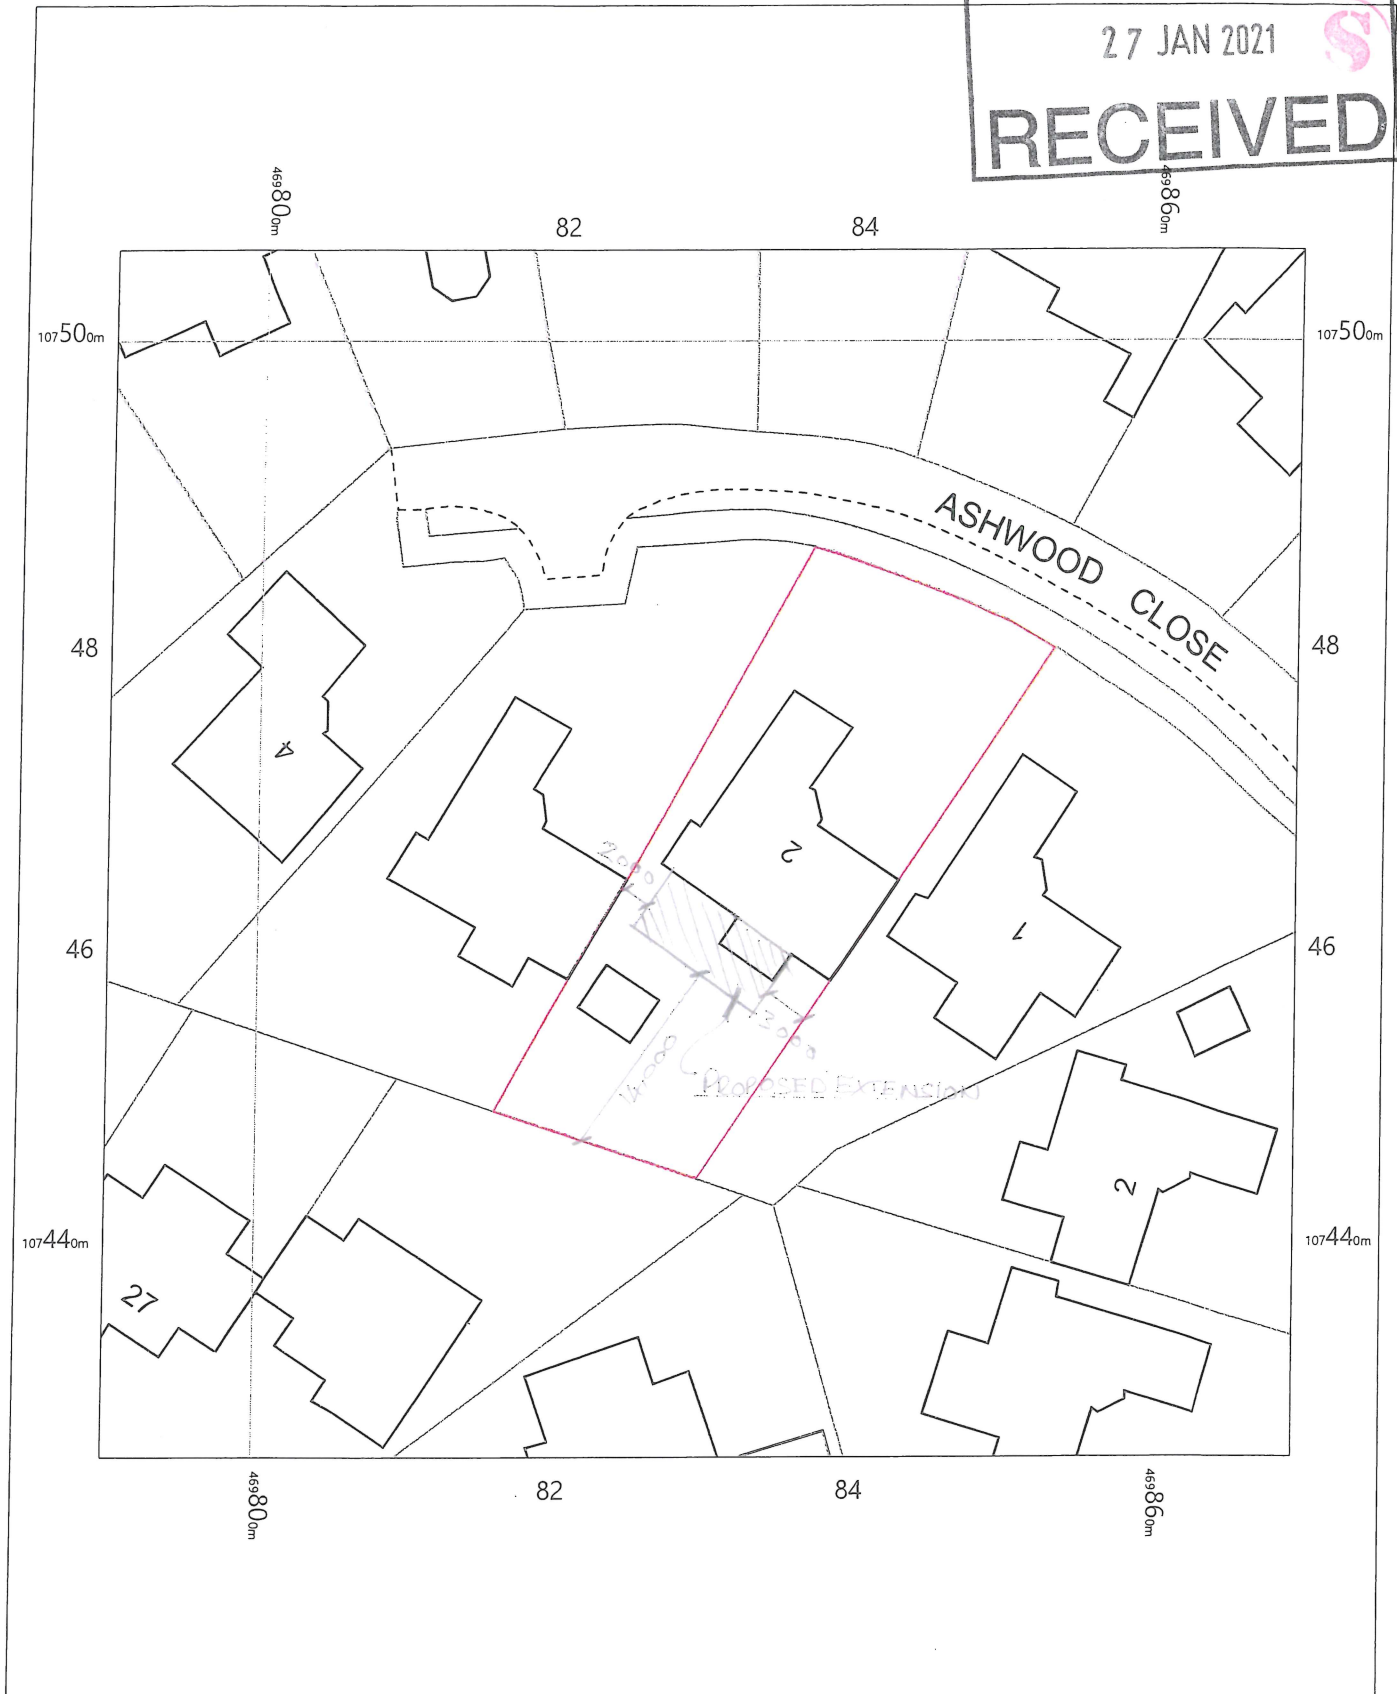

2 Ashwood Close,
Havant,
Hampshire
PO9 3QT

OS MasterMap 1250/2500/10000 scale
Thursday, July 9, 2020, ID: MPMBL-00887091
www.planningapplicationmaps.co.uk

1:500 scale print at A4, Centre: 469830 E, 107466 N

©Crown Copyright Ordnance Survey. Licence no. 100051661

