

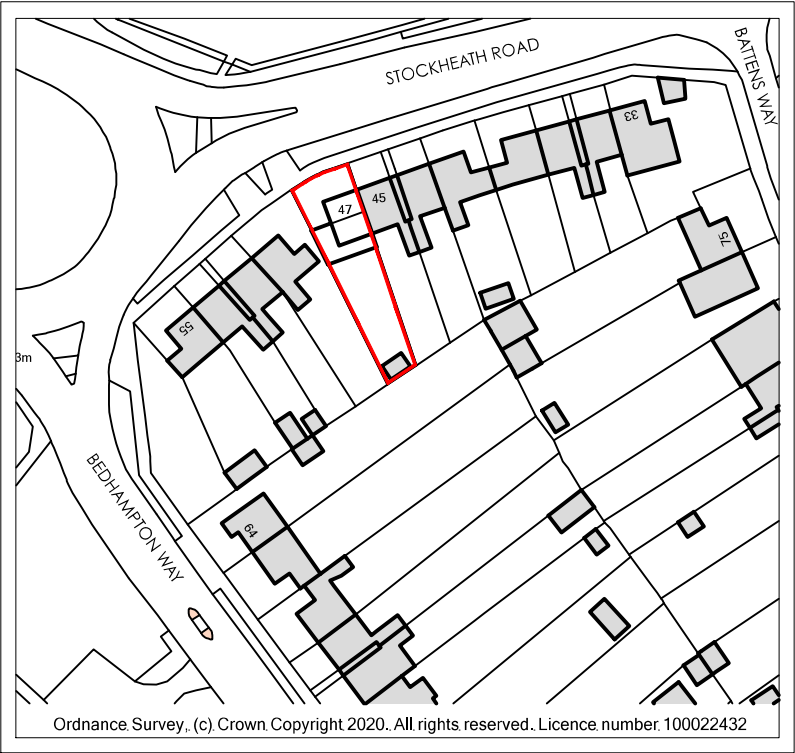


This drawing may be scaled with reference to the scale bar for planning application purposes only. Do not scale for any other purpose, use only annotated dimensions. All dimensions are to be checked by parties using the drawing, and any errors or omissions are to be reported to James Potter Associates Ltd.



Rev.	Date	Note	Author	Checked
-	dd/mm/yy	Note	XXX	XXX

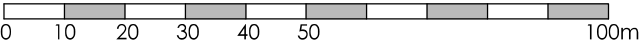

LOCATION PLAN
SCALE 1:1250

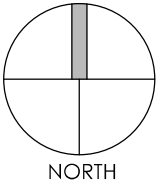

BLOCK PLAN
SCALE 1:200

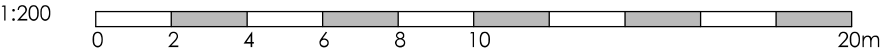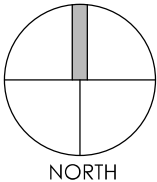

Project	REAR EXTENSION & ALTERATIONS 47 STOCKHEATH ROAD HAVANT PO9 5HF					Drawing	BLOCK AND LOCATION PLAN			
						Job-Dwg Number	20065-PL-001		Rev.	-
Client	MR & MRS BENNETT					JPA JAMES POTTER ASSOCIATES www.jpa.design JPA - PORTSMOUTH 117 Highland Road, Southsea, Portsmouth, PO4 9DD t. +44(0)2394 002 897				
Status	INFORMATION									
Scale	1:200/1:1250		Sheet Size A3							
	Author	LB	Checked	JP	Date					