


**NOTES:**

This drawing has been prepared for the purposes of PLANNING APPLICATION and is not to be used for any other purpose.


This drawing is the property of Martin Ralph and must not be reproduced, in part or whole, or deviated from, without their permission.

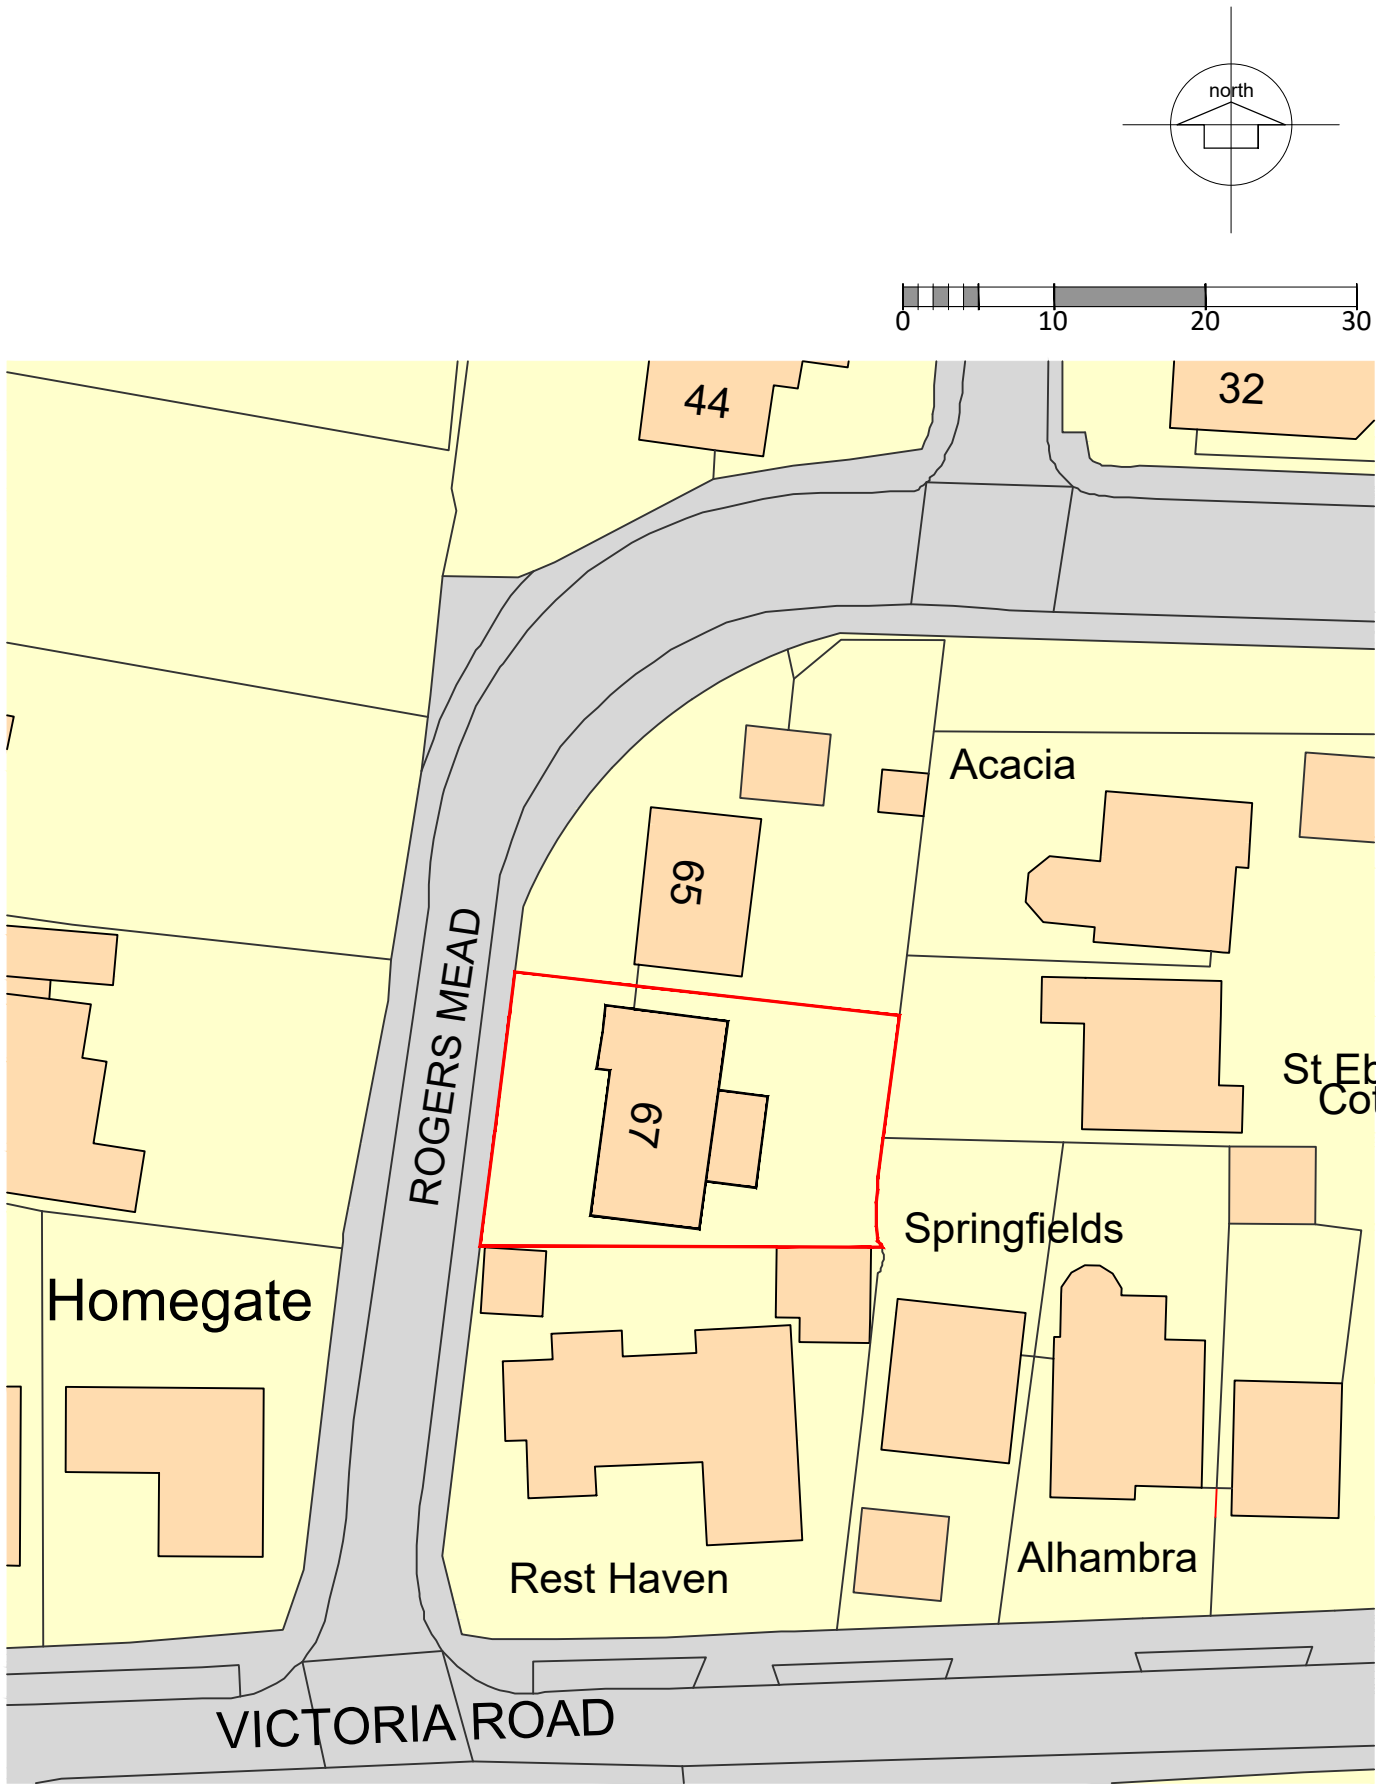

Ordnance Survey, (c) Crown Copyright 2021. All rights reserved. Licence number 100022432

BLOCK PLAN - PROPOSED

# 67 ROGERS MEAD

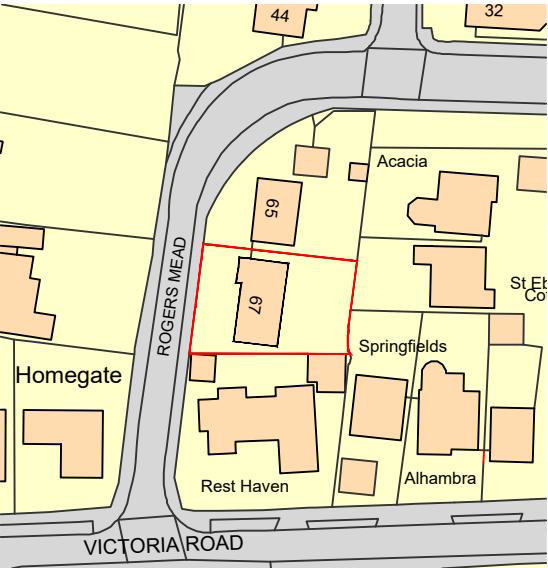

LOCATION PLAN - EXPOSED

| AMENDMENTS   | DATE     |
|---|----------|
|   |          |
|   |          |
|   |          |
|   |          |
|   |          |
| CLIENT   |          |
| Mark and Karen Durkin   |          |
| PROJECT   |          |
| Alterations to<br>67 Rogers Mead, Hayling Island<br>Hampshire PO11 0PL                                                                   |          |
| DRAWING TITLE   |          |
| BLOCK AND LOCATION PLANS   |          |
| DATE   |          |
| FEBRUARY 2021   |          |
| SCALE   |          |
| 1:1250 1:500 @ A3   |          |
| DRAWING No.   | REVISION |
| 20A_015 001   | .        |
| MARTIN RALPH   |          |
| ARCHITECTS   |          |
| RIBA  CHARTERED ARCHITECTS<br>SURVEYORS & ENGINEERS |          |
| Chartered Practice   |          |
| Part of THE MARTIN RALPH GROUP   |          |
| 11 Dragoon House<br>Hussar Court<br>Brambles Business Park<br>Portsmouth<br>Hampshire<br>PO7 7SF                                         |          |
| www.martinralph.co.uk<br>info@martinralph.co.uk                                                                                          |          |
| T. 023 9225 7711<br>F. 023 9225 7712   |          |