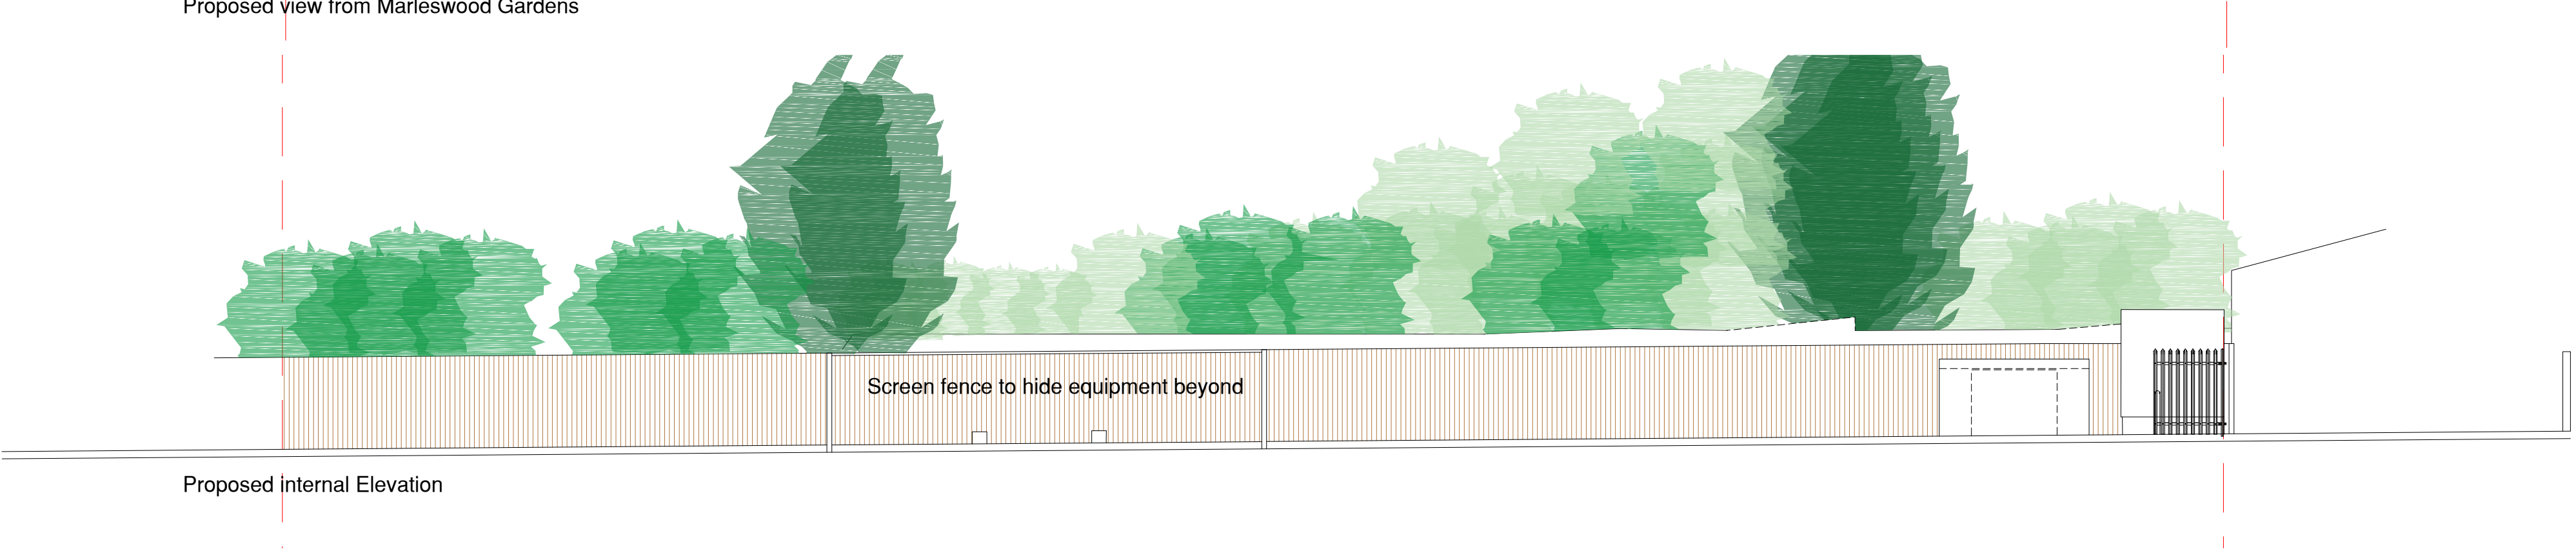
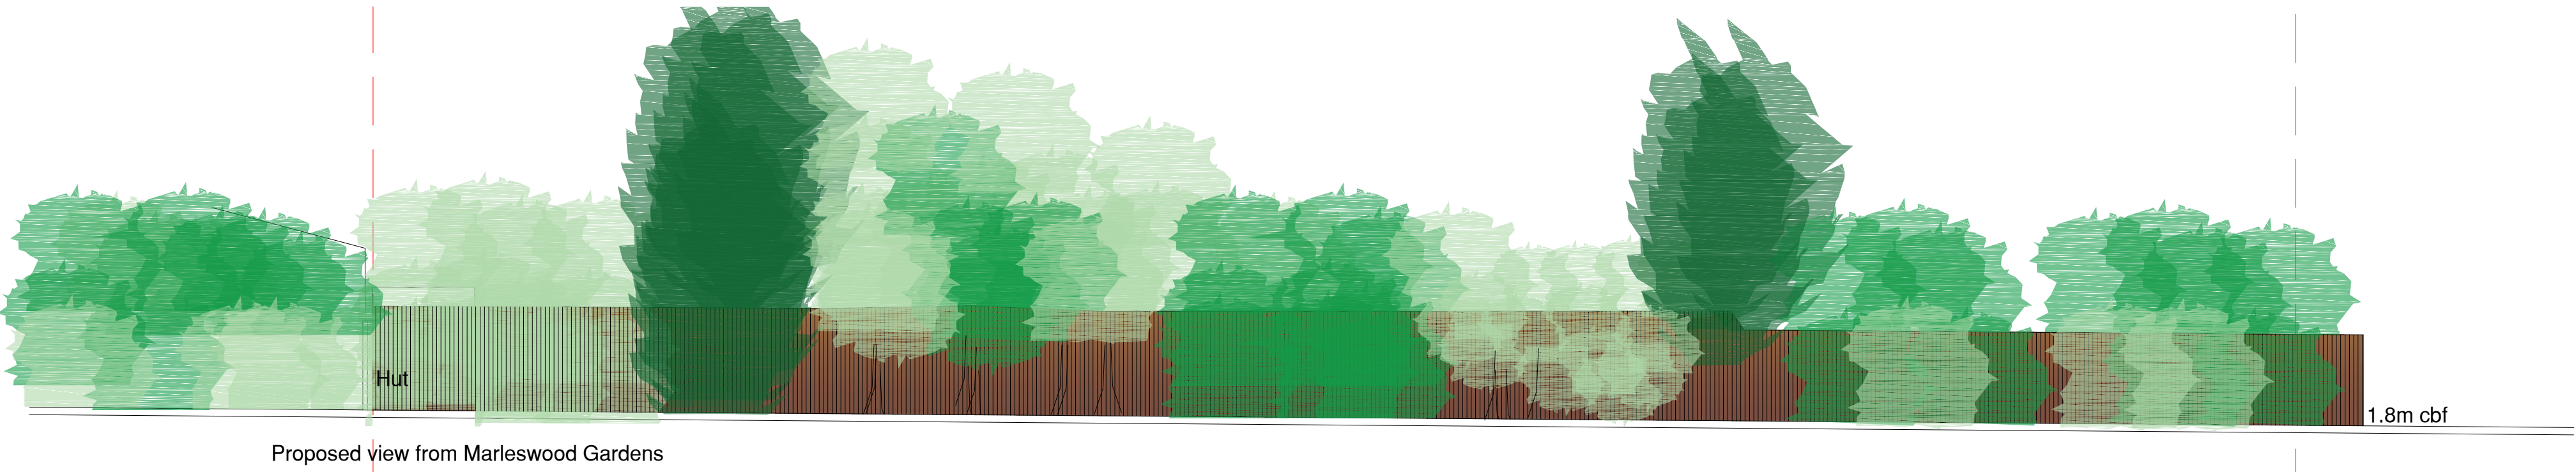
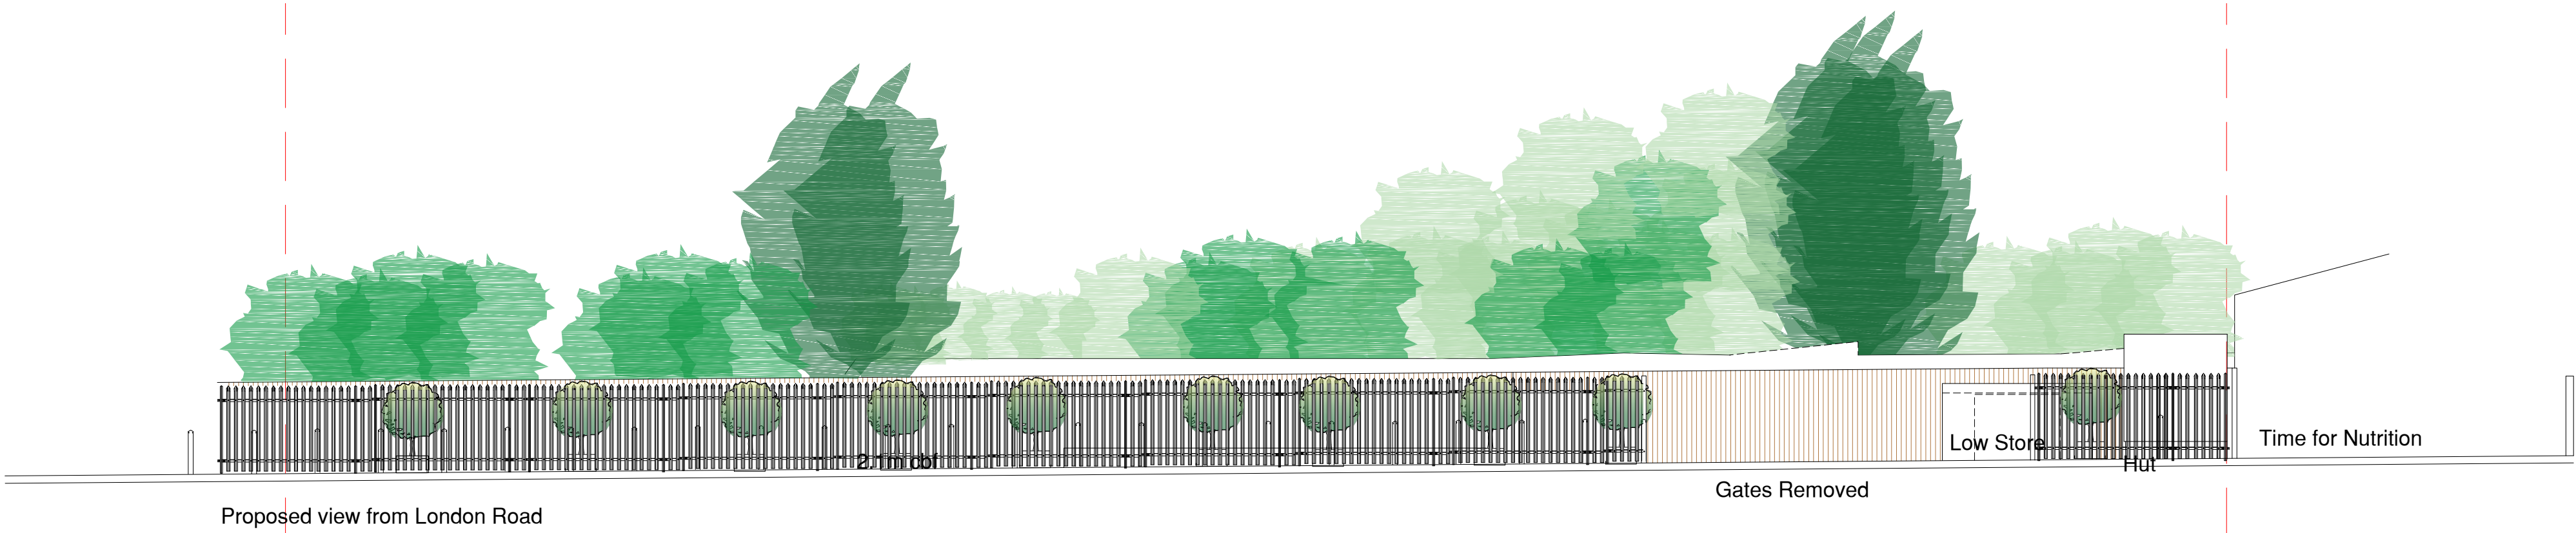


© Crown copyright 2019 Ordnance Survey 100053143
Cadastral data is subject to Crown copyright and is reproduced with permission of HM Land Registry.

Solent Design Ltd 5 The old Railway Spring Garden Lane Gosport PO12 1FQ tel: 02392 580745 mob: 07771 355742 e-mail: info@solentplans.com	 SOLENT DESIGN.
--	---

PROJECT DESCRIPTION:
New Car Wash
DRAWING TITLE:
Street scenes

ADDRESS: London Road Purbrook Havant	CLIENT: Mr T Ferrati	FIRST DRAWN: February 2020
---	-------------------------	-------------------------------

DRAWING No: SD-2019-02	E	SCALE: 1:100 1:1250	 NORTH
drawing status: Issued for Comment			