



NOTES:
This drawing has been prepared for the purposes of PLANNING APPLICATION and is not to be used for any other purpose.
This drawing is the property of Martin Ralph and must not be reproduced, in part or whole, or deviated from, without their permission.

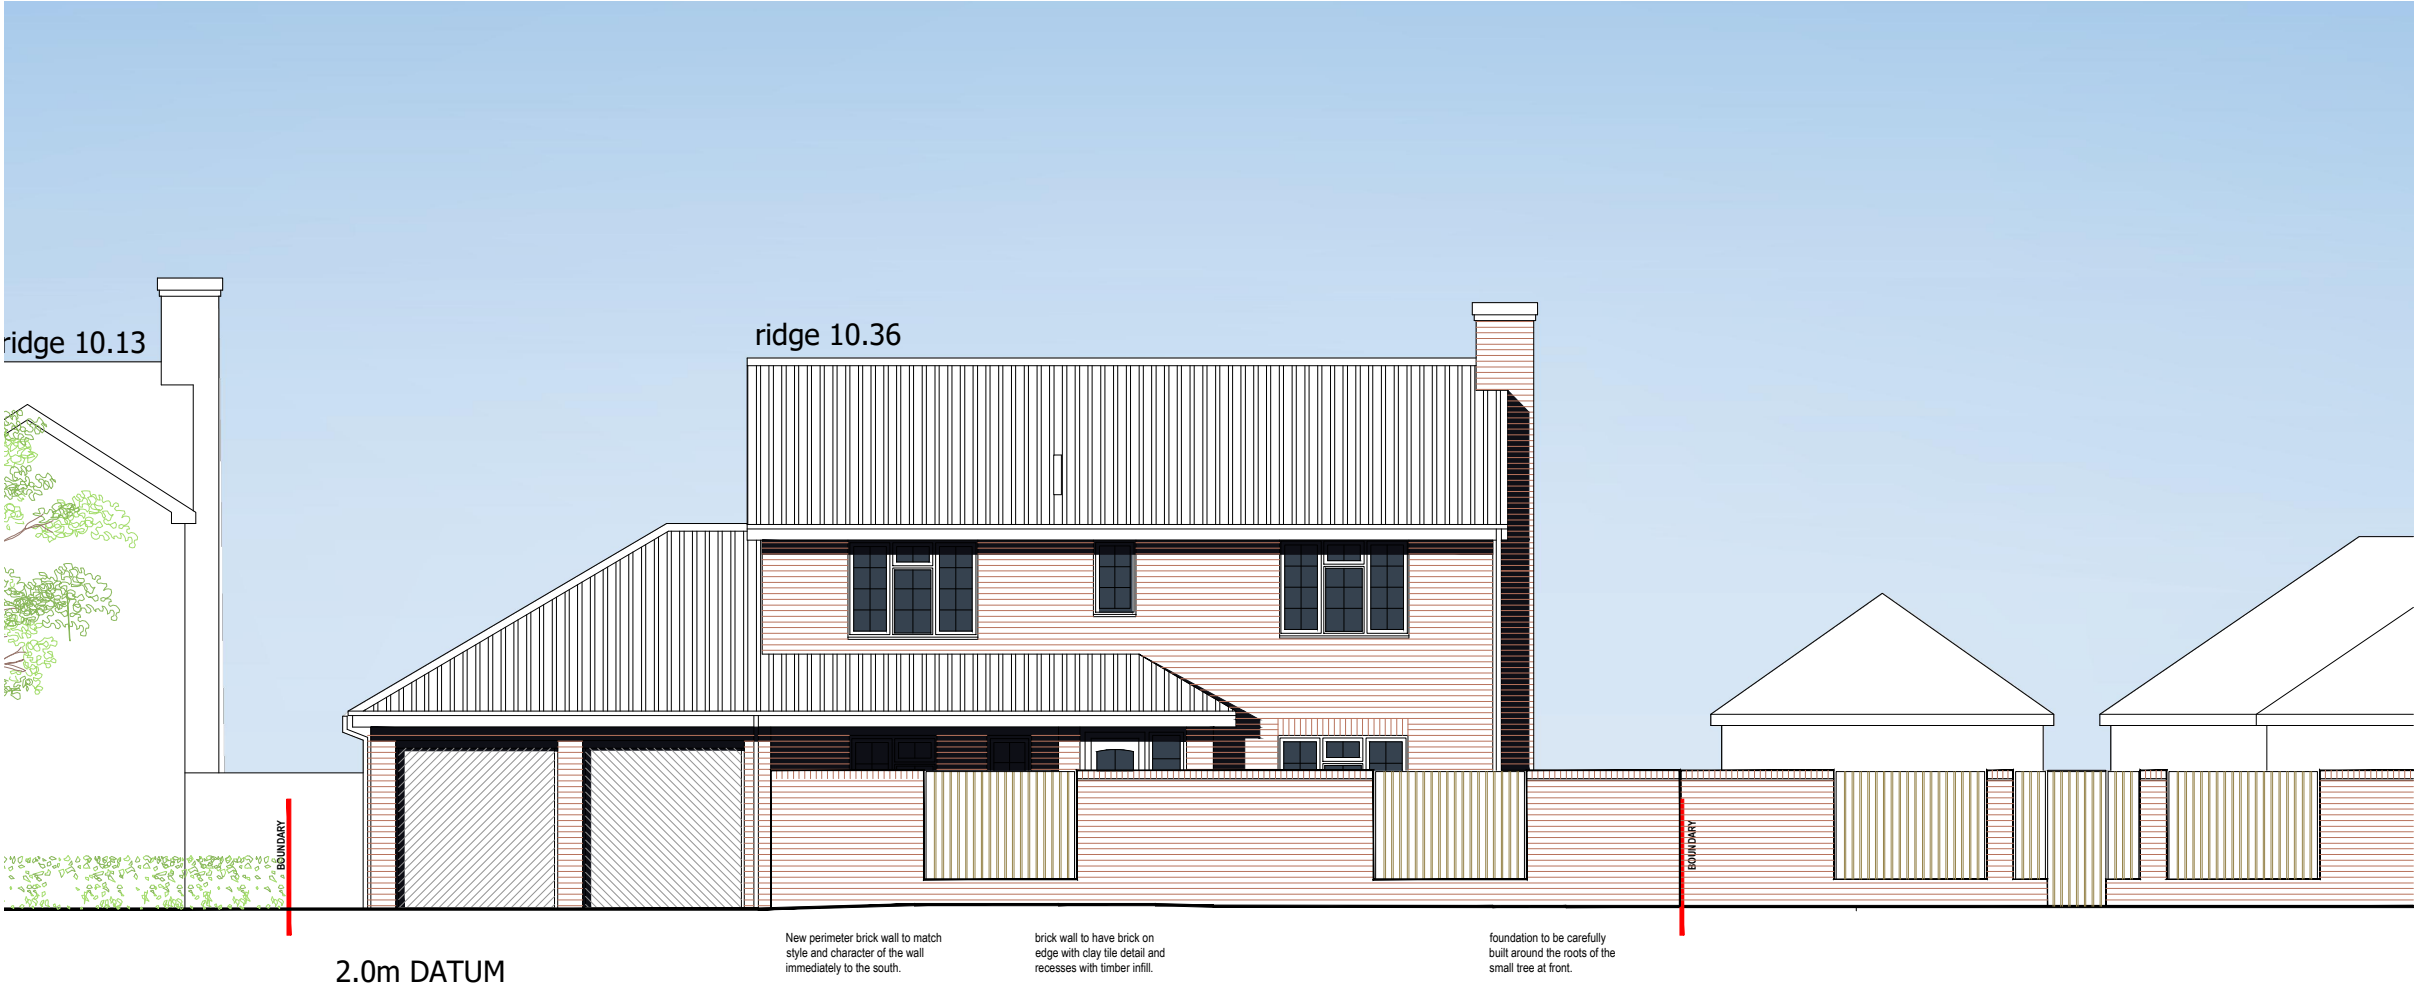

PROPOSED ROGERS MEAD STREET VIEW 1:100

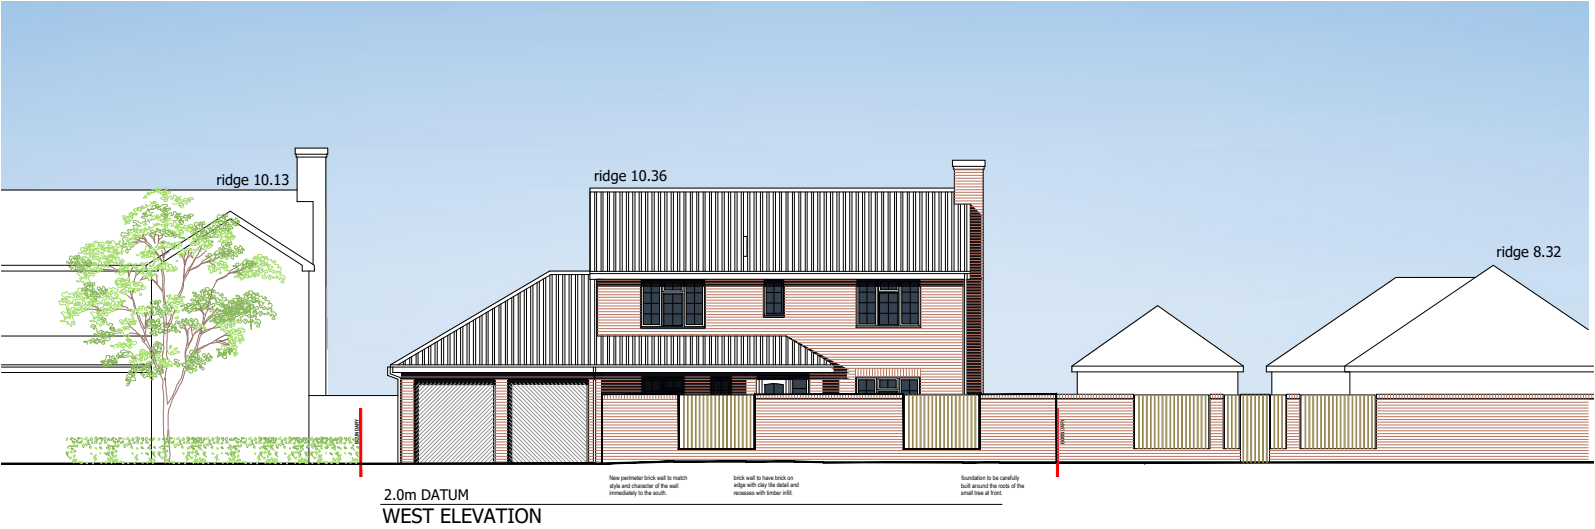

PROPOSED ROGERS MEAD STREET VIEW 1:200

67 ROGERS MEAD

AMENDMENTS		DATE
A	Elevations updated	01.02.21

CLIENT

Mark and Karen Durkin

PROJECT

**Alterations to
67 Rogers Mead, Hayling Island
Hampshire PO11 0PL**

DRAWING TITLE

**STREET ELEVATION
PROPOSED**

DATE

JANUARY 2021

SCALE

1:100, 1:200 @ A3

DRAWING No.

20A_015 014

REVISION

A

MARTIN RALPH

ARCHITECTS

RIBA  **CHARTERED ARCHITECTS
SURVEYORS & ENGINEERS**

Chartered Practice

Part of **THE MARTIN RALPH GROUP**

11 Dragoon House
Hussar Court
Brambles Business Park
Portsmouth
Hampshire
PO7 7SF

www.martinralph.co.uk
info@martinralph.co.uk

T. 023 9225 7711
F. 023 9225 7712