



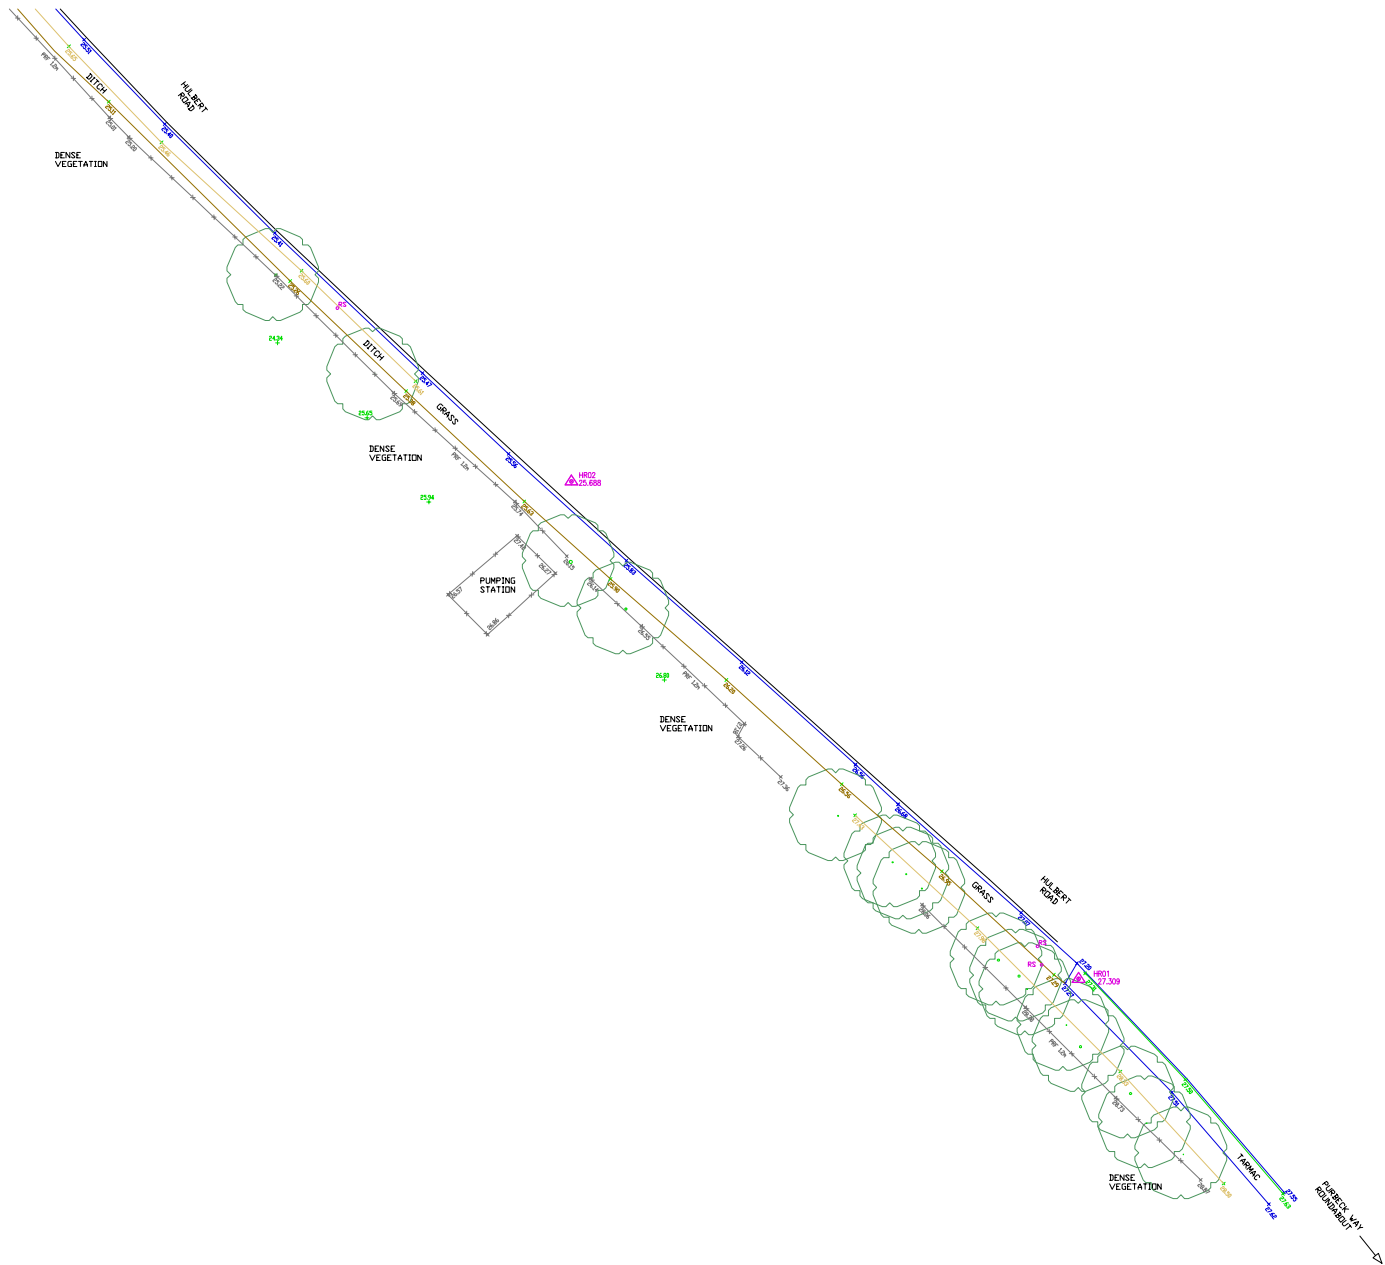

 P001
27.263

© WYG Group Ltd.

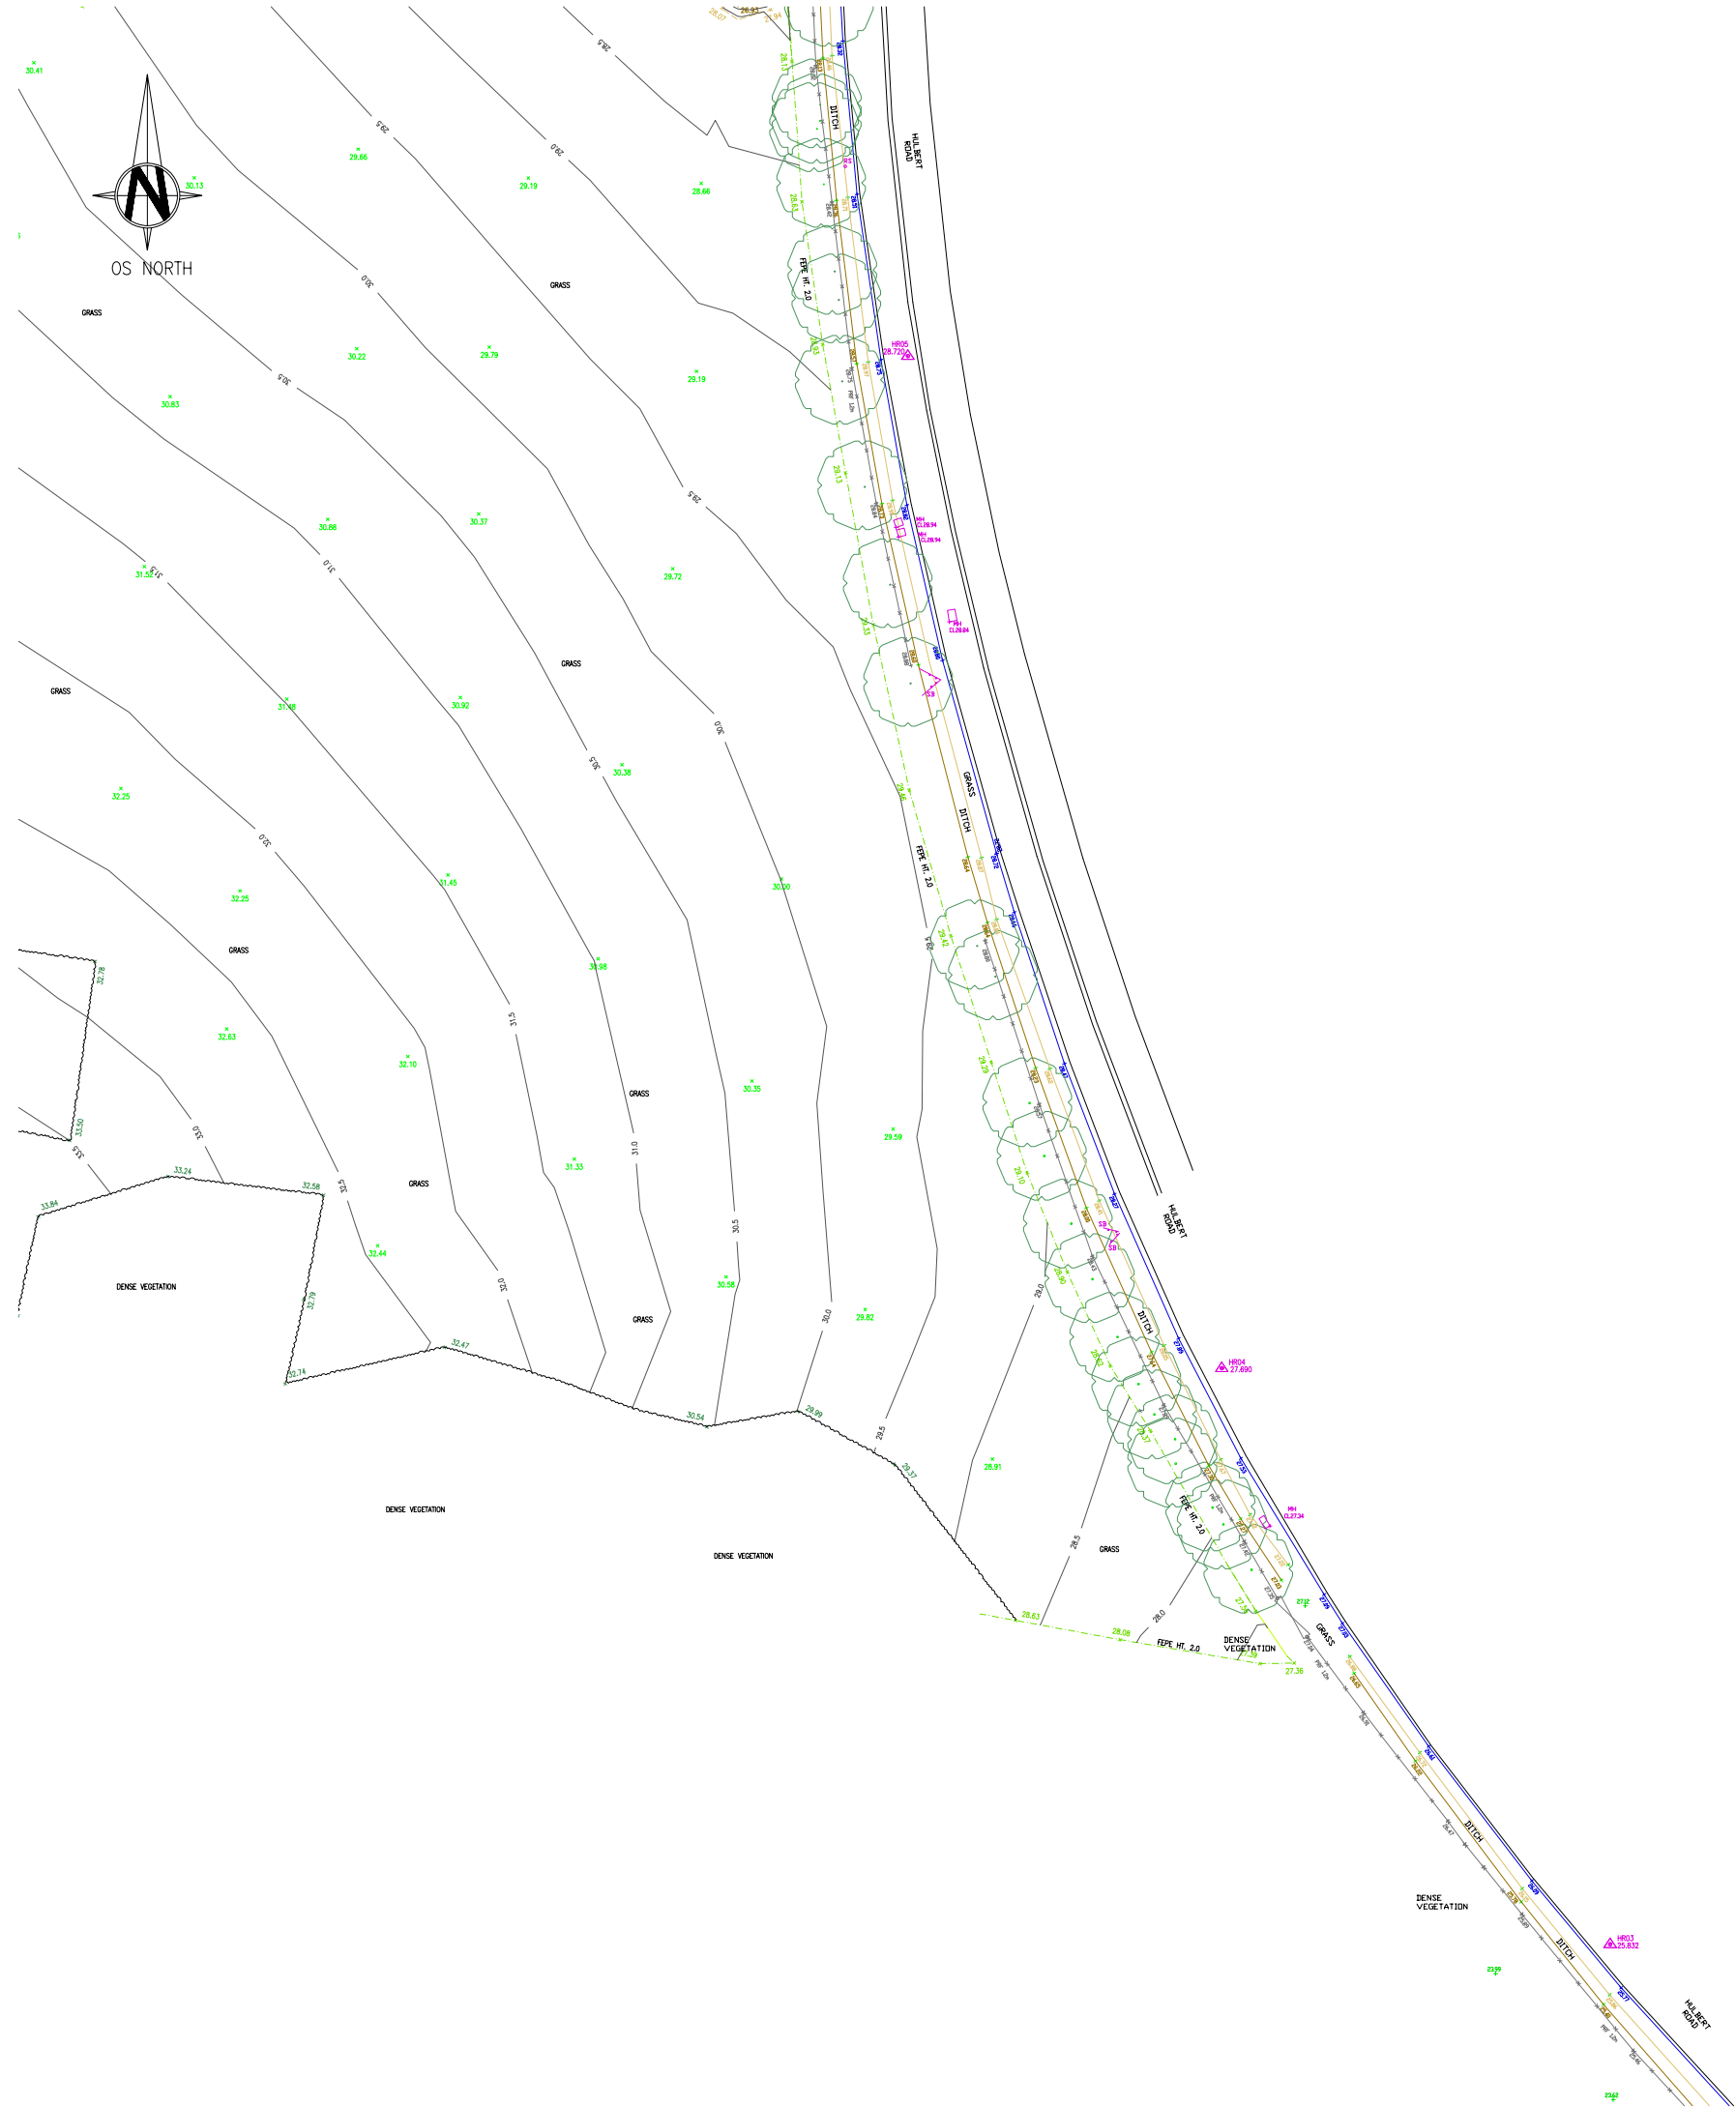

DO NOT SCALE: CONTRACTOR TO CHECK ALL DIMENSIONS AND REPORT ANY OMISSIONS OR ERRORS

NOTES

1. UNLESS NOTED OTHERWISE, ALL DIMENSIONS ON THIS DRAWING ARE IN METRES.
2. ALL LEVELS ARE IN METRES AND RELATED TO NEWLYN DATUM, ALL CO-ORDINATES ARE RELATED TO OS SITE GRID.
3. LOCAL SCALE FACTOR OF 1.0003393 HAS BEEN APPLIED TO THIS SURVEY DRAWING USING 469431.601E, 108015.040N AS THE ORIGIN POINT. SURVEY IS PRESENTED ON A PLANE GRID.

TOPO LEGEND

AM	AERIAL MAST	IC/WO	INSPECTION COVER WASH OUT
AC	AIR CONDITIONING UNIT	IC	INVERT LEVEL
AV	AIR VALVE	TJ	TRACK JOINT
BR	BELLSHA BEACON	KD	KEYS JOINT
BL	BED LEVEL	LAD	LADDER
BM	BENCHMARK	LB	LITTER BIN
B	BOLLARD	LDA	LAY DOWN AREA
BT	BUS STOP	LWP	LAMP POST
BS	BUS STOP	ME	METRES EAST
CAB	CABINET	MM	MANHOLE
CAB/BT	CABINET BRITISH TELECOM	MLW	MEAN HIGH WATER LEVEL
CAB/EL	CABINET ELECTRIC	MLN	MEAN LOW WATER LEVEL
CAM	CAMERA	MM	METRES NORTH
CAL	CANOPY LEVEL	MP	MARKER POST
CB	CONCRETE BARRIER	MP/BT	MARKER POST BRITISH TELECOM
CSL	CABLE	MP/EL	MARKER POST ELECTRIC
CD	CHANNEL DRAIN	MP/GA	MARKER POST GAS
CSC	CONC. DUCT COVER	MP/NA	MARKER POST WATER
CHS	CHEMICAL OIL STORE	NP	NAME PLATE
CLM	COLUMN	OH	OVERHEAD ITEMS
CNB	CONCRETE BASE	CHBT	OVERHEAD BRITISH TELECOM
CNP	CONCRETE PUNTH	CHBL	OVERHEAD CABLES
CONC	CONCRETE	CHP	OVERHEAD PIPES
CP	CROWN PIPE LEVEL	CHPL	OVERHEAD POWER LINES
CPS	CONC. PIPE SUPPORT	CHPS	OVERHEAD PIPE SUPPORT
CT	CABLE TIE	CHPB	OVERHEAD PIPE/RODDE
DB	DROP BARRIER	CHPS	OVERHEAD PIPE/RODDE SUPPORT
DBB	DROP BARRIER BOX	P	POLE
DBP	DROP BARRIER POST	PB	POINTS BOX
DK	DROP KERB	PC	PEDESTRIAN CROSSING
DR	DRUM	PCN	POINT CROSSING ROSE
EDB	EMERGENCY EQUIPMENT BOX	PD	POINTS DETECTOR
EAS	EMERGENCY SHOWER	PL	PEDESTRIAN LIGHTING BOLLARD
EL	ELEVEN LEVEL	PLR	POINTS LEVER
EP	ELECTRIC POLE	PM	POINT MOTOR
ER	EARTH ROD	PBK	POST BOX
FEEDS	FLOWER BEDS	PD	POST
FE	FIRE EXTINGUISHER	PR	POINT ROOFS
FEEL	CHALKLINE FENCE	PS	PIPE SUPPORT
FENE	TEMP. HENAS FENCE	RE	ROCKING EYE
FENL	PANEL FENCE	RS	PEDESTRIAN BARRIER
FEP	PALEADE FENCE	RL	ROCK LEVEL
FEPW	POST & WIRE FENCE	RP	REFLECTOR POST
FEPH	POST & WIRE FENCE	RS	ROAD SIGN
FENM	WELLSIDE FENCE	RSD	ROLLER SHUTTER DOOR
FL	FLOOR LIGHT	RTW	RETAINING WALL
FL	FLOOR LEVEL	RWP	RAIN WATER PIPE
FF	FLOORING	S	SCAR LINES
FS	FLAT STAFF	SD	SLIDING DOOR
G/S/H	TREE GIRTH SPREAD HEIGHT	SG	RAIL SIGNAL
GAO	GATE DOUBLE	SL	SCOTT LEVEL
GAS	GATE SINGLE	SN	GENERAL SIGN
GATS	GATE TUNNEL	SR	SPEED RESTRICTOR
GB	GRIT BIN	SRK	SPILL RESPONSE KIT
GBS	GAS BOTTLE STORE	ST	STAIR
GSC	GRADED DUCT COVER	ST	STOP TAP
GP	GRADIENT POST	STHR	STOPS WITH HANDRAIL
GRP	GREASE POINT	SV	STOP VALVE
GV	GAS VALVE	SVL	SOIL VENT PIPE
GY	GULLY	SW	STAY WIRE
HR	HANDRAIL	TLL	TELEPHONE
HR	HEIGHT RESTRICTOR	TLL	TELEPHONE
HL	HEIGHT	TL	THRESHOLD LEVEL
IB	INSPECTION BOX (NOT BURIED)	TL	TELEGRAPH POLE
IC	INSPECTION COVER UNKNOWN	TS	TRAILHEAD SWITCH
IC/BI	INSPECTION COVER BOREHOLE	US	UNDERGIRD LEVEL
IC/BT	INSPECTION COVER BRITISH TELECOM	UP	UPPER PIPE
IC/TH	INSPECTION COVER FINE HYDRANT	UP	UPPER PIPE
IC/EL	INSPECTION COVER ELECTRIC	WJ	WELD JOINT
IC/GA	INSPECTION COVER GAS	WL	WATER LEVEL
IC/SL	INSPECTION COVER STREET LIGHT	WP	WASTE PIPE
IC/NA	INSPECTION COVER WATER	WPGXX	SURVEY STATION

ASSOCIATED DRAWINGS


- WYG001 - HULBERT ROAD TOPOGRAPHICAL SURVEY SHEET 1 OF 7
WYG002 - HULBERT ROAD TOPOGRAPHICAL SURVEY SHEET 2 OF 7
WYG003 - HULBERT ROAD TOPOGRAPHICAL SURVEY SHEET 3 OF 7
WYG004 - HULBERT ROAD TOPOGRAPHICAL SURVEY SHEET 4 OF 7
WYG005 - HULBERT ROAD TOPOGRAPHICAL SURVEY SHEET 5 OF 7
WYG006 - HULBERT ROAD TOPOGRAPHICAL SURVEY SHEET 6 OF 7
WYG007 - HULBERT ROAD TOPOGRAPHICAL SURVEY SHEET 7 OF 7

LOCATION PLAN

HATCHED AREA SHOWN IN THIS DRAWING - BOLD LINE DEFINES SURVEY EXTENT



REV	DESCRIPTION	BY	CHK	APP	DATE
-----	-------------	----	-----	-----	------

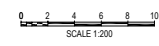

11TH FLOOR
1 ANGEL COURT
LONDON
EC2R 7HJ

TEL: +44 (0)20 7250 7500
e-mail: london@wyg.com


Project:
HULBERT ROAD
HAVANT
PORTSMOUTH

Drawing Title:
TOPOGRAPHICAL SURVEY
SHEET 2 OF 7

Scale @ A0 1:200	Drawn TN	Date 03/11/19	Checked DP	Date 04/11/19	Approved GP	Date 05/11/19
Project No. A096474	Office 15	Type 01	Drawing No. WYG002	Revision A		



OS NORTH

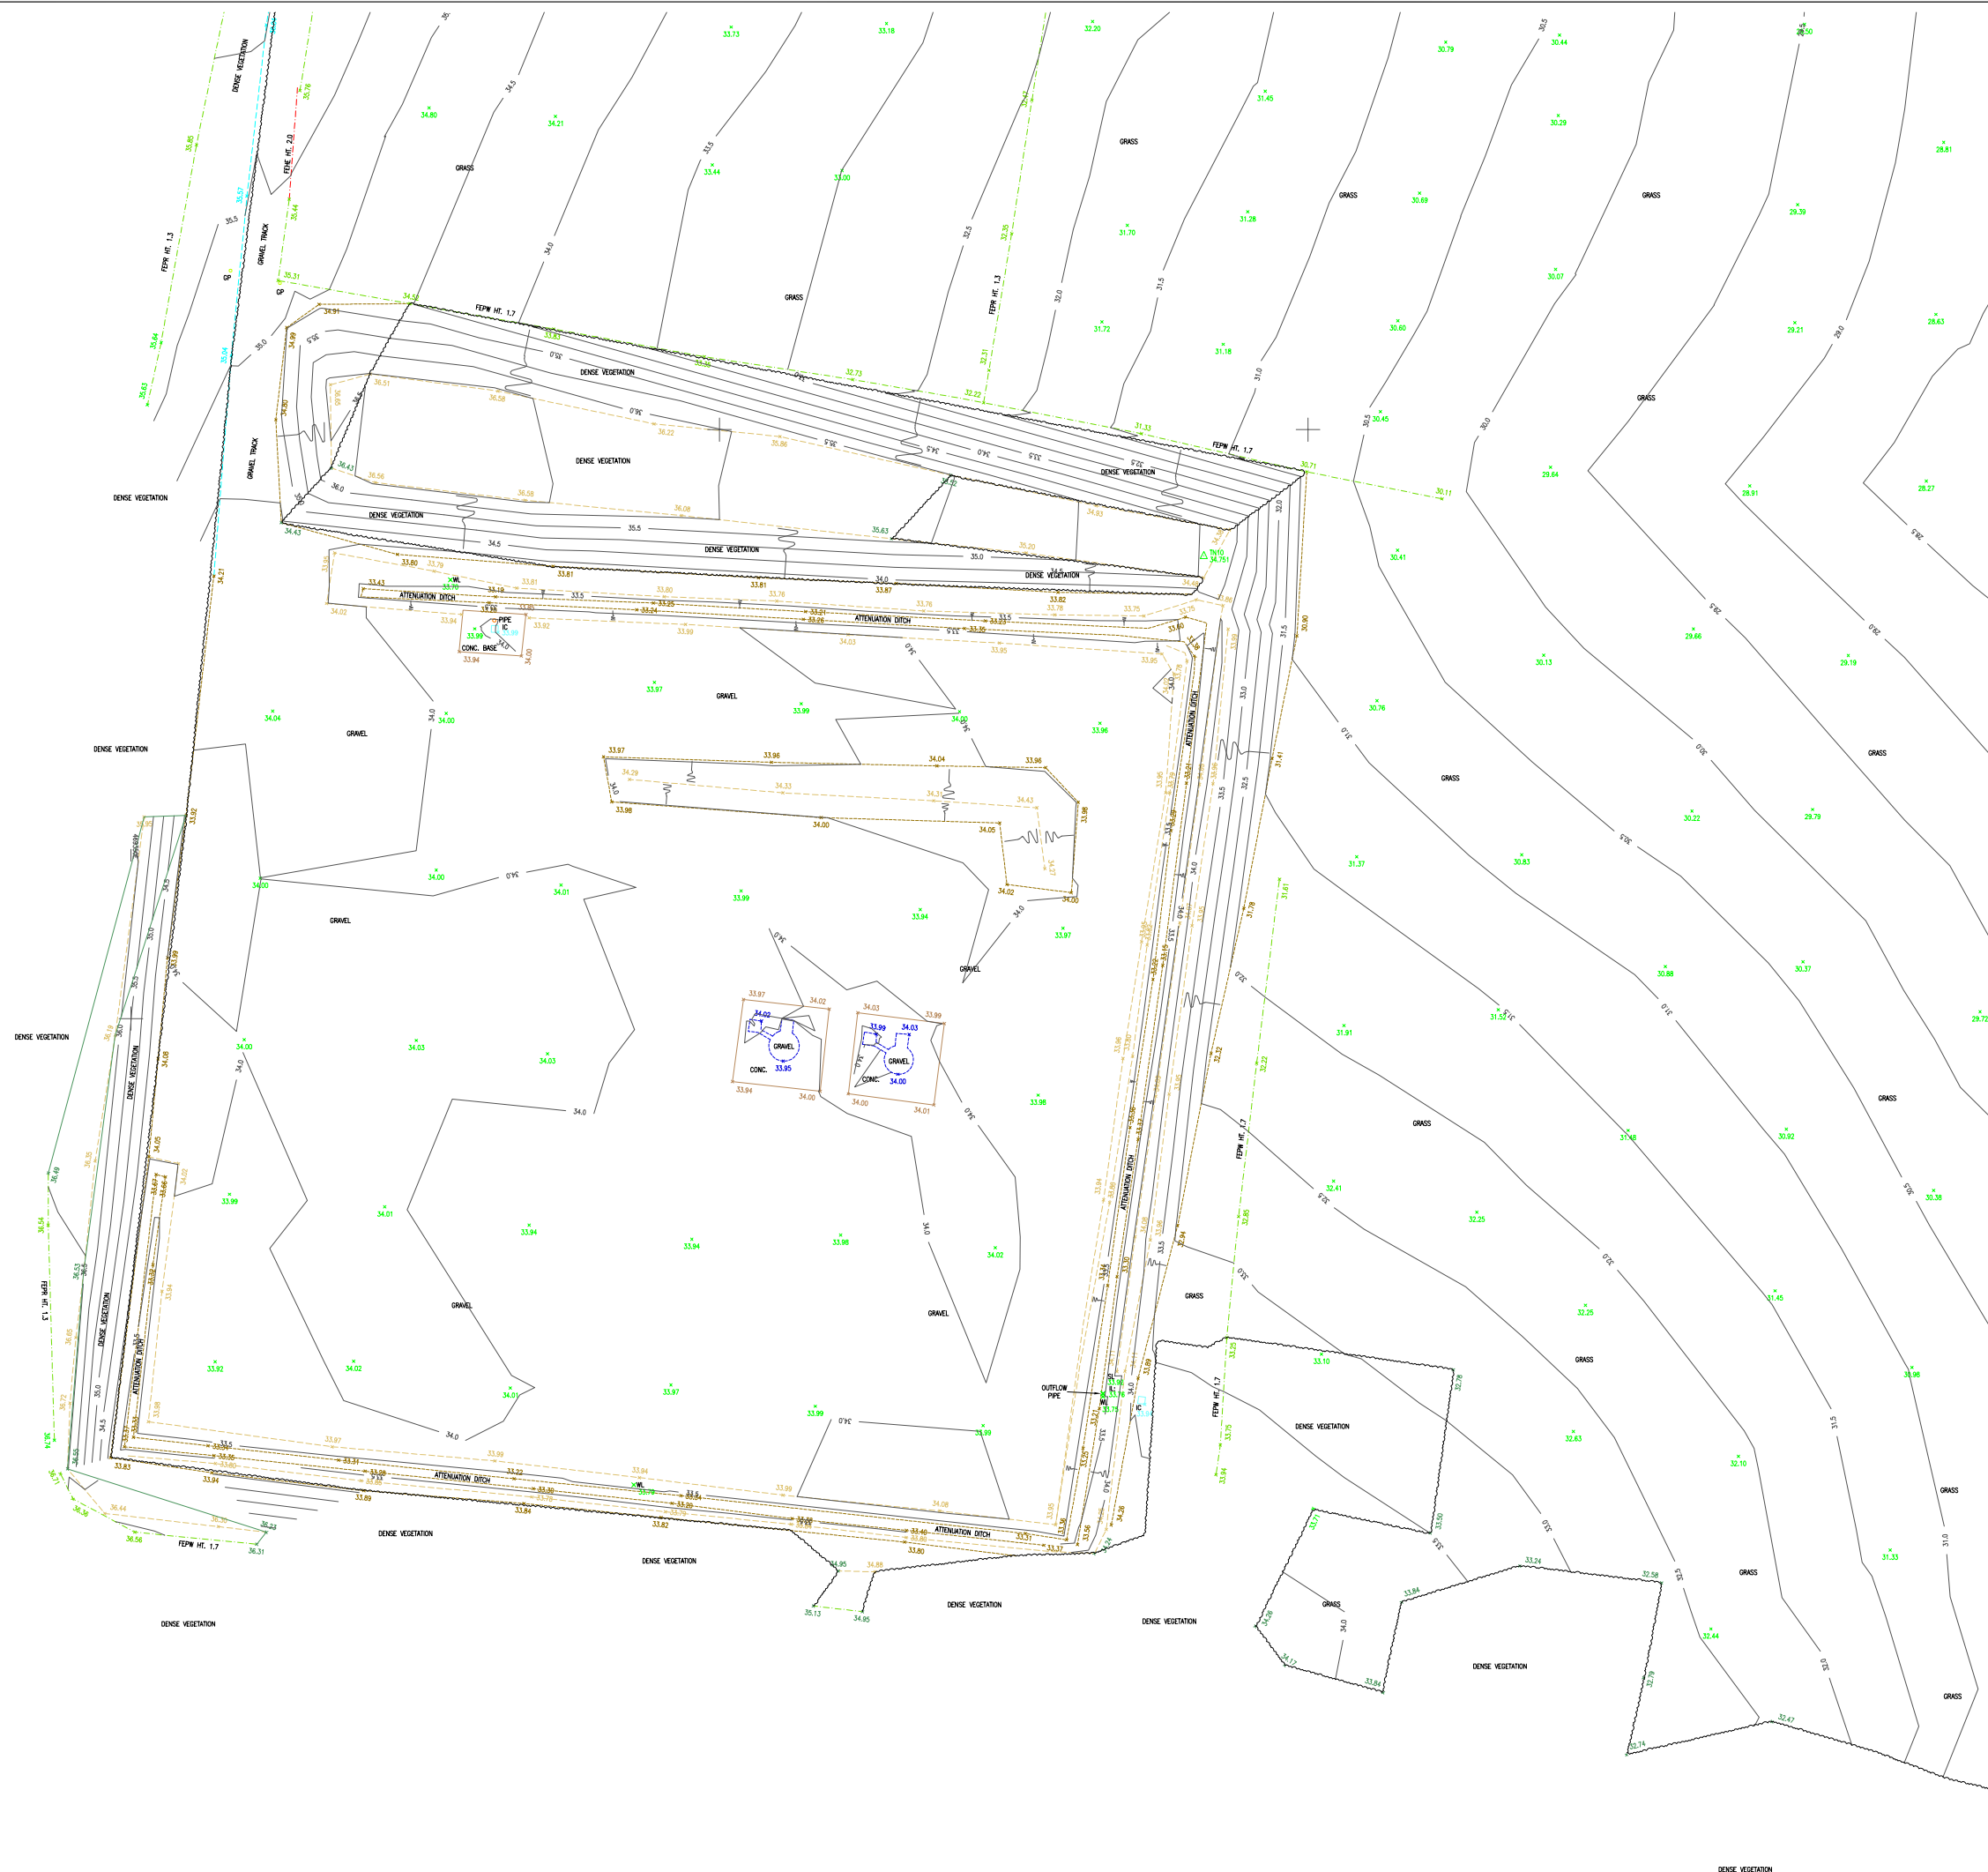

DO NOT SCALE: CONTRACTOR TO CHECK ALL DIMENSIONS AND
REPORT ANY OMISSIONS OR ERRORS

NOTES

- UNLESS NOTED OTHERWISE, ALL DIMENSIONS ON THIS DRAWING ARE IN METRES.
- ALL LEVELS ARE IN METRES AND RELATED TO NEWLYN DATUM, ALL CO-ORDINATES ARE RELATED TO OS SITE GRID.
- LOCAL SCALE FACTOR OF 1.0003393 HAS BEEN APPLIED TO THIS SURVEY DRAWING USING 469431.601E, 108015.040N AS THE ORIGIN POINT. SURVEY IS PRESENTED ON A PLANE GRID.

TOPO LEGEND

[illegible]

ASSOCIATED DRAWINGS


WY0001	- HULBERT ROAD TOPOGRAPHICAL SURVEY SHEET 1 OF 7
WY0002	- HULBERT ROAD TOPOGRAPHICAL SURVEY SHEET 2 OF 7
WY0003	- HULBERT ROAD TOPOGRAPHICAL SURVEY SHEET 3 OF 7
WY0004	- HULBERT ROAD TOPOGRAPHICAL SURVEY SHEET 4 OF 7
WY0005	- HULBERT ROAD TOPOGRAPHICAL SURVEY SHEET 5 OF 7
WY0006	- HULBERT ROAD TOPOGRAPHICAL SURVEY SHEET 6 OF 7
WY0007	- HULBERT ROAD TOPOGRAPHICAL SURVEY SHEET 7 OF 7

LOCATION PLAN

HATCHED AREA SHOWN IN THIS DRAWING - BOLD LINE DEFINES SURVEY EXTENT



OS NORTH-

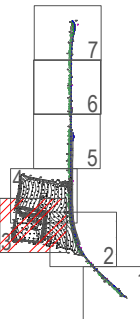

EV	DESCRIPTION	BY	CHK	APP	DATE
----	-------------	----	-----	-----	------



FIFTH FLOOR
ANGEL COURT
LONDON
EC2R 7HJ

EL: +44 (0)20 7250 7500
E-mail: london@wyg.com

Project:
MULBERT ROAD
NAVANT
PORTSMOUTH

Drawing Title:
TOPOGRAPHICAL SURVEY
SHEET 3 OF 7

Scale @ A0	Drawn	Date	Checked	Date	Approved	Date
1:200	TN	03/11/19	DP	04/11/19	GP	05/11/19
Project No.	Office	Type	Drawing No.	Revision		
A096474	15	01	WYG003	A		

© WYG Group Ltd.




NOTES

- TOPO LEGEND

ASSOCIATED DRAWINGS

LOCATION PL

 

[illegible]

HILBERT ROAD

HAVANI


Drawing Title:

TOTAL GRAPHICAL SURVEY
 SHEET 4 OF 7

1:200	TN 03/11/19	DP 0
-------	-------------	------

A0964/4	15	01	W
---------	----	----	---

© WYG Group Ltd

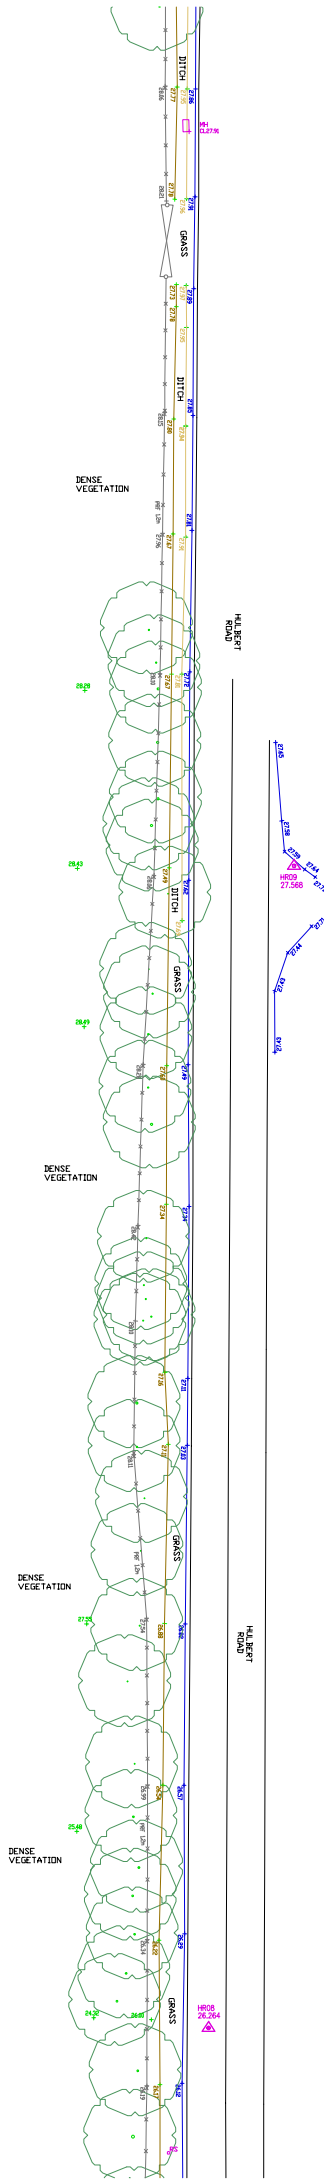

DO NOT SCALE: CONTRACTOR TO CHECK ALL DIMENSIONS AND REPORT ANY OMISSIONS OR ERRORS

NOTES

1. UNLESS NOTED OTHERWISE, ALL DIMENSIONS ON THIS DRAWING ARE IN METRES.
2. ALL LEVELS ARE IN METRES AND RELATED TO NEWLYN DATUM, ALL CO-ORDINATES ARE RELATED TO OS SITE GRID.
3. LOCAL SCALE FACTOR OF 1.0003393 HAS BEEN APPLIED TO THIS SURVEY DRAWING USING 469431.601E, 108015.040N AS THE ORIGIN POINT. SURVEY IS PRESENTED ON A PLANE GRID.

TOPO LEGEND


AM	AERIAL MAST	I/WO	INSPECTION COVER WASH OUT
AC	AIR CONDITIONING UNIT	IC	INVERT LEVEL
AV	AIR VALVE	TJ	TRACK JOINT
BR	BELLISH BEACON	KJ	KIDNEY JOINT
BL	BED LEVEL	LAD	LADDER
BM	BENCHMARK	L	LAMP
B	BOLLARD	LDA	LAY DOWN AREA
BY	BYPASS	LAP	LAMP
BS	BUS STOP	ME	METRES EAST
CAB	CABINET	ME	METRES EAST
CAB/BT	CABINET BRITISH TELECOM	MHE	MANHOLE
CAB/EL	CABINET ELECTRIC	MHL	MEAN HIGH WATER LEVEL
CAM	CAMERA	MNL	MEAN LOW WATER LEVEL
CB	CONCRETE BARRIER	MP/ST	WORKER POST BRITISH TELECOM
CB	CONCRETE BARRIER	MP/EL	WORKER POST ELECTRIC
CD	CHANNEL DRAIN	MP/LA	WORKER POST GAS
CSC	CONC. DUCT COVER	MP/NA	WORKER POST WATER
CHS	CHEMICAL OIL STORE	NP	NOTICE BOARD
CLM	COLUMN	NP	NAME PLATE
CNB	CONCRETE BASE	CH	OVERHEAD ITEMS
CNP	CONCRETE PUNTH	CH2L	OVERHEAD BRITISH TELECOM
CO	CONCRETE	CH2L	OVERHEAD CABLES
CP	CROWN PIPE LEVEL	CHP	OVERHEAD PIPES
CPL	CATWALK	CHPL	OVERHEAD POWER LINES
CPS	CONC. PIPE SUPPORT	CHPS	OVERHEAD PIPE SUPPORT
CT	CABLE TIE	CHPS	OVERHEAD PIPEBRODE
DB	DROP BARRIER	CHPS	OVERHEAD PIPEBRODE SUPPORT
DBB	DROP BARRIER BOX	P	POLE
DB	DROP BARRIER POST	PB	POINTS BOX
DK	DROP KERB	PC	PEDESTRIAN CROSSING
DK	DRAIN	PCN	POINT CROSSING KEE
EDB	EMERGENCY EQUIPMENT BOX	PO	POINTS DETECTOR
EP	ELECTRIC PILE	PL	PEDESTRIAN LIGHTING BOLLARD
EL	EARTH ROD	PLR	POINTS LEVER
EP	ELECTRIC PILE	PM	POINT MOTOR
ER	EARTH ROD	PM	POINT MOTOR
FE	FIRE EXTINGUISHER	PR	POINT ROOF
FE2	CHARLUM FENCE	PS	PIPE SUPPORT
FENE	TEMP. HERAS FENCE	RE	ROCKING EYE
FENL	PANEL FENCE	RS	PEDESTRIAN BARRIER
FENE	PALISADE FENCE	RL	ROCK LEVEL
FENW	POST & WIRE FENCE	RP	REFLECTOR POST
FENR	POST & RAIL FENCE	RS	ROAD SIGN
FENM	WELLSIDE FENCE	RSD	ROLLER SHUTTER DOOR
FL	FLOOR LIGHT	RTW	RETAINING WALL
FL	FLOOR LEVEL	RWP	RAIN WATER PIPE
FF	FLOATHING	S	SCAR LINE
FS	FLAG STAFF	SD	SLIDING DOOR
G/S/H	GATE DOUBLE	SG	RAIL SIGNAL
GAS	GATE SINGLE	SL	SOFT LEVEL
GATS	GATE TUNNEL	SN	GENERAL SIGN
GB	GRT BIN	SRK	SPIRIT RESPONSE KIT
GBS	GAS BOTTLE STORE	ST	STOP TAP
CSC	GRADED DUCT COVER	ST	STOP TAP
GP	GRADIENT POST	STH	STOPS WITH HANDRAIL
GRP	GREASE POINT	SV	STOP VALVE
GV	GAS VALVE	SVL	SOL. VALVE PIPE
GY	GULLY	SW	STAY WIRE
HDR	HANDRAIL	TEL	TELEPHONE
HR	HEIGHT RESTRICTOR	TL	TRAFFIC LIGHT
HL	HEIGHT	TL	THRESHOLD LEVEL
IB	INSPECTION BOX (NOT BURIED)	TL	TELEGRAPH POLE
IC	INSPECTION COVER UNKNOWN	TS	THRESHOLD SWITCH
IC/BI	INSPECTION COVER BOREHOLE	US	UNDERGIRD LEVEL
IC/BT	INSPECTION COVER BRITISH TELECOM	UP	DIRECTION OF INCLINE
IC/TH	INSPECTION COVER FINE HYDRANT	VP	VENT PIPE
IC/EL	INSPECTION COVER ELECTRIC	WJ	WELD JOINT
IC/LA	INSPECTION COVER GAS	WL	WATER LEVEL
IC/SL	INSPECTION COVER STREET LIGHT	WP	WASTE PIPE
IC/NA	INSPECTION COVER WATER	WYGOX	SURVEY STATION

ASSOCIATED DRAWINGS


- WYG001 - HULBERT ROAD TOPOGRAPHICAL SURVEY SHEET 1 OF 7
WYG002 - HULBERT ROAD TOPOGRAPHICAL SURVEY SHEET 2 OF 7
WYG003 - HULBERT ROAD TOPOGRAPHICAL SURVEY SHEET 3 OF 7
WYG004 - HULBERT ROAD TOPOGRAPHICAL SURVEY SHEET 4 OF 7
WYG005 - HULBERT ROAD TOPOGRAPHICAL SURVEY SHEET 5 OF 7
WYG006 - HULBERT ROAD TOPOGRAPHICAL SURVEY SHEET 6 OF 7
WYG007 - HULBERT ROAD TOPOGRAPHICAL SURVEY SHEET 7 OF 7

LOCATION PLAN

HATCHED AREA SHOWN IN THIS DRAWING - BOLD LINE DEFINES SURVEY EXTENT

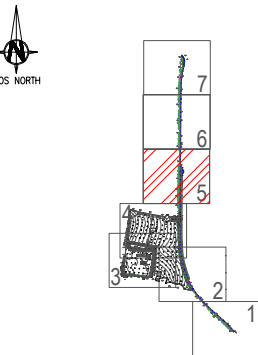

REV	DESCRIPTION	BY	CHK	APP	DATE
-----	-------------	----	-----	-----	------

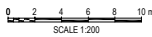

11TH FLOOR
1 ANGEL COURT
LONDON
EC2R 7JH

TEL: +44 (0)20 7250 7500
e-mail: london@wyg.com



Project:
HULBERT ROAD
HAVANT
PORTSMOUTH

Drawing Title:
TOPOGRAPHICAL SURVEY
SHEET 5 OF 7

Scale @	A0	Drawn	Date	Checked	Date	Approved	Date
1:200		TN	03/11/19	DP	04/11/19	GP	05/11/19
Project No.	Office	Type	Drawing No.	Revision			
A096474	15	01	WYG005	A			

HULLBERT
ROAD

HR10 27.8

27.84

NOTES

- UNLESS NOTED OTHERWISE, ALL DIMENSIONS ON THIS DRAWING ARE IN METRES.
- ALL LEVELS ARE IN METRES AND RELATED TO NEWLYN DATUM, ALL CO-ORDINATES ARE RELATED TO OS SITE GRID.
- LOCAL SCALE FACTOR OF 1.0003393 HAS BEEN APPLIED TO THIS SURVEY DRAWING USING 469431.601E, 108015.040N AS THE ORIGIN POINT. SURVEY IS PRESENTED ON A PLANE GRID.

[illegible]

WY0001	- HULBERT ROAD	TOPOGRAPHICAL SURVEY SHEET 1	OF 7
WY0002	- HULBERT ROAD	TOPOGRAPHICAL SURVEY SHEET 2	OF 7
WY0003	- HULBERT ROAD	TOPOGRAPHICAL SURVEY SHEET 3	OF 7
WY0004	- HULBERT ROAD	TOPOGRAPHICAL SURVEY SHEET 4	OF 7
WY0005	- HULBERT ROAD	TOPOGRAPHICAL SURVEY SHEET 5	OF 7
WY0006	- HULBERT ROAD	TOPOGRAPHICAL SURVEY SHEET 6	OF 7
WY0007	- HULBERT ROAD	TOPOGRAPHICAL SURVEY SHEET 7	OF 7

HATCHED AREA SHOWN IN THIS DRAWING - BOLD LINE DEFINES SURVEY EXTENT



0 2 4 6 8 10
SCALE 1:200

EL: +44 (0)20 7250 7500
E-mail: london@wyg.com




project:

MULBERT ROAD
NAVANT
PORTSMOUTH

Drawing Title:

TOPOGRAPHICAL SURVEY
SHEET 6 OF 7

Scale @ A0 1:200	Drawn TN	Date 03/11/19	Checked DP	Date 04/11/19	Approved GP	Date 05/11/19
Project No. A096474	Office 15	Type 01	Drawing No. WYG006		Revision A	

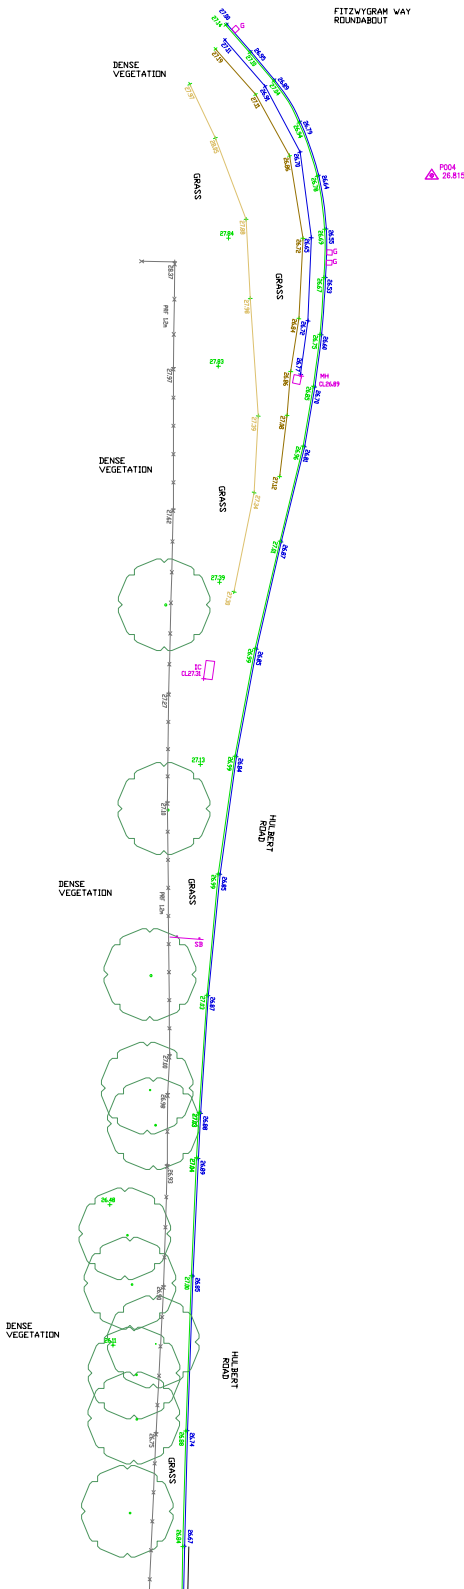

DO NOT SCALE: CONTRACTOR TO CHECK ALL DIMENSIONS AND REPORT ANY OMISSIONS OR ERRORS

NOTES

- UNLESS NOTED OTHERWISE, ALL DIMENSIONS ON THIS DRAWING ARE IN METRES.
- ALL LEVELS ARE IN METRES AND RELATED TO NEWLYN DATUM, ALL CO-ORDINATES ARE RELATED TO OS SITE GRID.
- LOCAL SCALE FACTOR OF 1.0003393 HAS BEEN APPLIED TO THIS SURVEY DRAWING USING 469431.601E, 108015.040N AS THE ORIGIN POINT. SURVEY IS PRESENTED ON A PLANE GRID.

TOPO LEGEND


AM	AERIAL MAST	I/WO	INSPECTION COVER WASH OUT
AC	AIR CONDITIONING UNIT	IC	INVERT LEVEL
AV	AIR VALVE	TJ	TRACK JOINT
BR	BELUSH BEACON	KJ	KEB JOINT
BL	BED LEVEL	LAD	LADDER
BM	BENCHMARK	L	LITTER BIN
B	BOLLARD	LDA	LAY DOWN AREA
BY	BYPASS	LP	LAMP POST
BS	BUS STOP	ME	METRES EAST
CAB	CABINET	MM	MANHOLE
CAB/BT	CABINET BRITISH TELECOM	MLW	MEAN HIGH WATER LEVEL
CAB/EL	CABINET ELECTRIC	MLN	MEAN LOW WATER LEVEL
CAM	CAMERA	MN	METRES NORTH
CAL	CANOPY LEVEL	MP	MARKER POST
CB	CONCRETE BARRIER	MP/BT	MARKER POST BRITISH TELECOM
CSL	CABLE	MP/EL	MARKER POST ELECTRIC
CD	CHANNEL DRAIN	MP/LA	MARKER POST GAS
CSC	CONC. DUCT COVER	MP/NA	MARKER POST WATER
CHS	CHEMICAL OIL STORE	NP	NOTICE BOARD
CLM	COLUMN	NP	NAME PLATE
CNB	CONCRETE BASE	OH	OVERHEAD ITEMS
CNP	CONCRETE PUNTH	CHET	OVERHEAD BRITISH TELECOM
CONC	CONCRETE	CHZBL	OVERHEAD CABLES
CP	CROWN PIPE LEVEL	CHP	OVERHEAD PIPES
CP/L	CROWN PIPE SUPPORT	CHPL	OVERHEAD POWER LINES
CPS	CROWN PIPE SUPPORT	CHPS	OVERHEAD PIPE SUPPORT
CT	CABLE TRAY	CHPB	OVERHEAD PIPEBRODE
DB	DROP BARRIER	CHPS	OVERHEAD PIPEBRODE SUPPORT
DBB	DROP BARRIER BOX	P	POLE
DBP	DROP BARRIER POST	PB	POINTS BOX
DK	DROP KERB	PC	PEDESTRIAN CROSSING
DK	DRAIN	PCN	POINT CROSSING KEE
EDB	EMERGENCY EQUIPMENT BOX	PO	POINTS DETECTOR
EMS	EMERGENCY SHOWER	PL	PEDESTRIAN LIGHTING BOLLARD
EL	ELEVEN LEVEL	PLR	POINTS LEVER
EP	ELECTRIC POLE	PM	POINT MOTOR
ER	EARTH ROD	PBK	POST BOX
FE	FIRE EXTINGUISHER	PD	POST
FEZ	FLAME FENCE	PR	POINT ROOFS
FEN	FENCE	PS	PIPE SUPPORT
FENL	FENCE LINE	RE	ROCKING EYE
FENP	FENCE POST	RS	PEDESTRIAN BARRIER
FENR	FENCE RAIL	RL	ROCK LEVEL
FENW	FENCE WIRE	RP	REFLECTOR POST
FENM	FENCE MESH	RS	ROAD SIGN
FL	FLOOR LIGHT	RSD	ROLLER SHUTTER DOOR
FL	FLOOR LEVEL	RTW	RETAINING WALL
FP	FLOOR FINISH	RWP	RAIN WATER PIPE
FS	FLAG STAFF	S	SCAR LINES
G/S/H	GATE DOUBLE	SG	RAIL SIGNAL
GAS	GATE SINGLE	SL	SOFT LEVEL
GAS	GATE TUNNEL	SN	SPEED RESTRICTOR
GB	GAS BIN	SP	SPEED RESTRICTOR
GBS	GAS BOTTLE STORE	SRK	SPILL RESPONSE KIT
GSC	GRADED DUCT COVER	ST	STOP TAP
GP	GRADIENT POST	STR	STOPS WITH HANDRAIL
GRP	GRATE POINT	SV	STOP VALVE
GV	GAS VALVE	SW	SOIL LEAK PIPE
GY	GULLY	SW	STAY WIRE
HR	HANDRAIL	TEL	TELEPHONE
HR	HEIGHT RESTRICTOR	TL	TRAFFIC LIGHT
HL	HEIGHT	TL	THRESHOLD LEVEL
IB	INSPECTION BOX (NOT BURIED)	TP	TELEGRAPH POLE
IC	INSPECTION COVER UNKNOWN	TS	THRESHOLD SWITCH
IC/BI	INSPECTION COVER BORDOILE	US	UNDERGIE LEVEL
IC/BT	INSPECTION COVER BRITISH TELECOM	UP	UPPER LEVEL
IC/TH	INSPECTION COVER FINE HYDRANT	VP	VENT PIPE
IC/EL	INSPECTION COVER ELECTRIC	WJ	WELD JOINT
IC/LA	INSPECTION COVER GAS	WL	WATER LEVEL
IC/SL	INSPECTION COVER STREET LIGHT	WP	WASTE PIPE
IC/NA	INSPECTION COVER WATER	WYGOX	SURVEY STATION

ASSOCIATED DRAWINGS

- WYG001 - HILBERT ROAD TOPOGRAPHICAL SURVEY SHEET 1 OF 7
WYG002 - HILBERT ROAD TOPOGRAPHICAL SURVEY SHEET 2 OF 7
WYG003 - HILBERT ROAD TOPOGRAPHICAL SURVEY SHEET 3 OF 7
WYG004 - HILBERT ROAD TOPOGRAPHICAL SURVEY SHEET 4 OF 7
WYG005 - HILBERT ROAD TOPOGRAPHICAL SURVEY SHEET 5 OF 7
WYG006 - HILBERT ROAD TOPOGRAPHICAL SURVEY SHEET 6 OF 7
WYG007 - HILBERT ROAD TOPOGRAPHICAL SURVEY SHEET 7 OF 7

LOCATION PLAN

HATCHED AREA SHOWN IN THIS DRAWING - BOLD LINE DEFINES SURVEY EXTENT

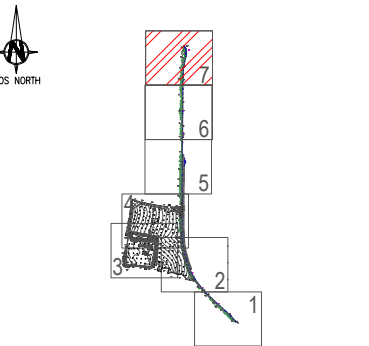

REV	DESCRIPTION	BY	CHK	APP	DATE
-----	-------------	----	-----	-----	------



11TH FLOOR
1 ANGEL COURT
LONDON
EC2R 7HJ

TEL: +44 (0)20 7250 7500
e-mail: london@wyg.com



Project:
HILBERT ROAD
HAVANT
PORTSMOUTH

Drawing Title:
TOPOGRAPHICAL SURVEY
SHEET 7 OF 7

Scale @ A0 1:200	Drawn TN	Date 03/11/19	Checked DP	Date 04/11/19	Approved GP	Date 05/11/19
Project No. A096474	Office 15	Type 01	Drawing No. WYG007	Revision A		