




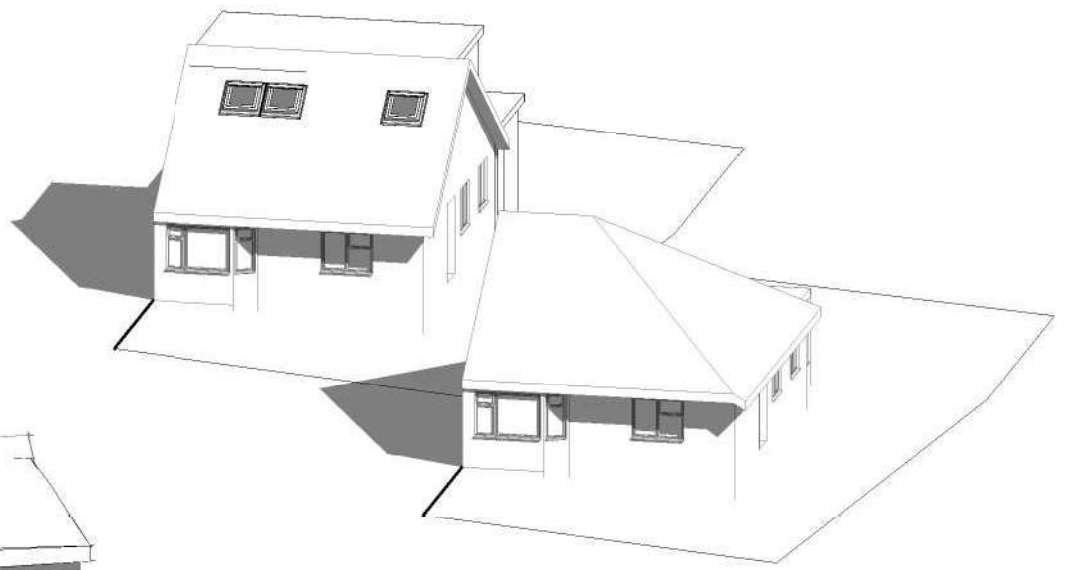

3 3D Rear

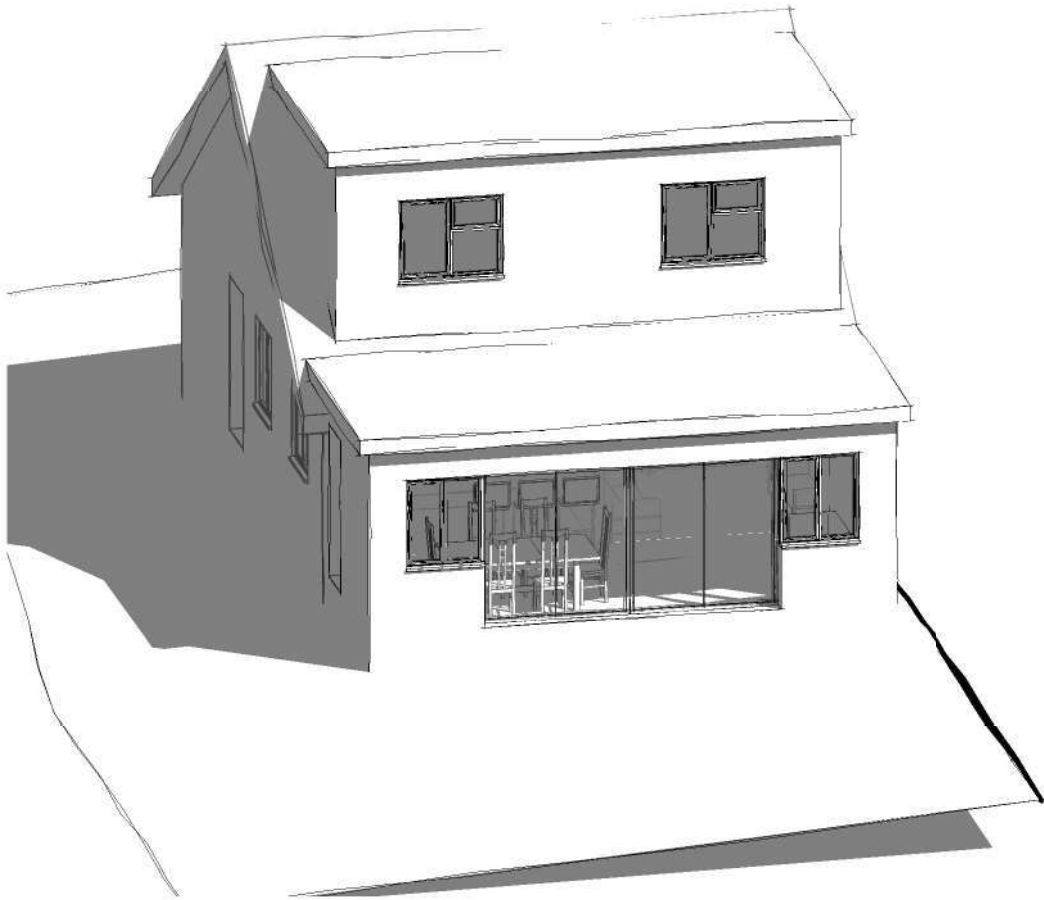

1 3D BRX

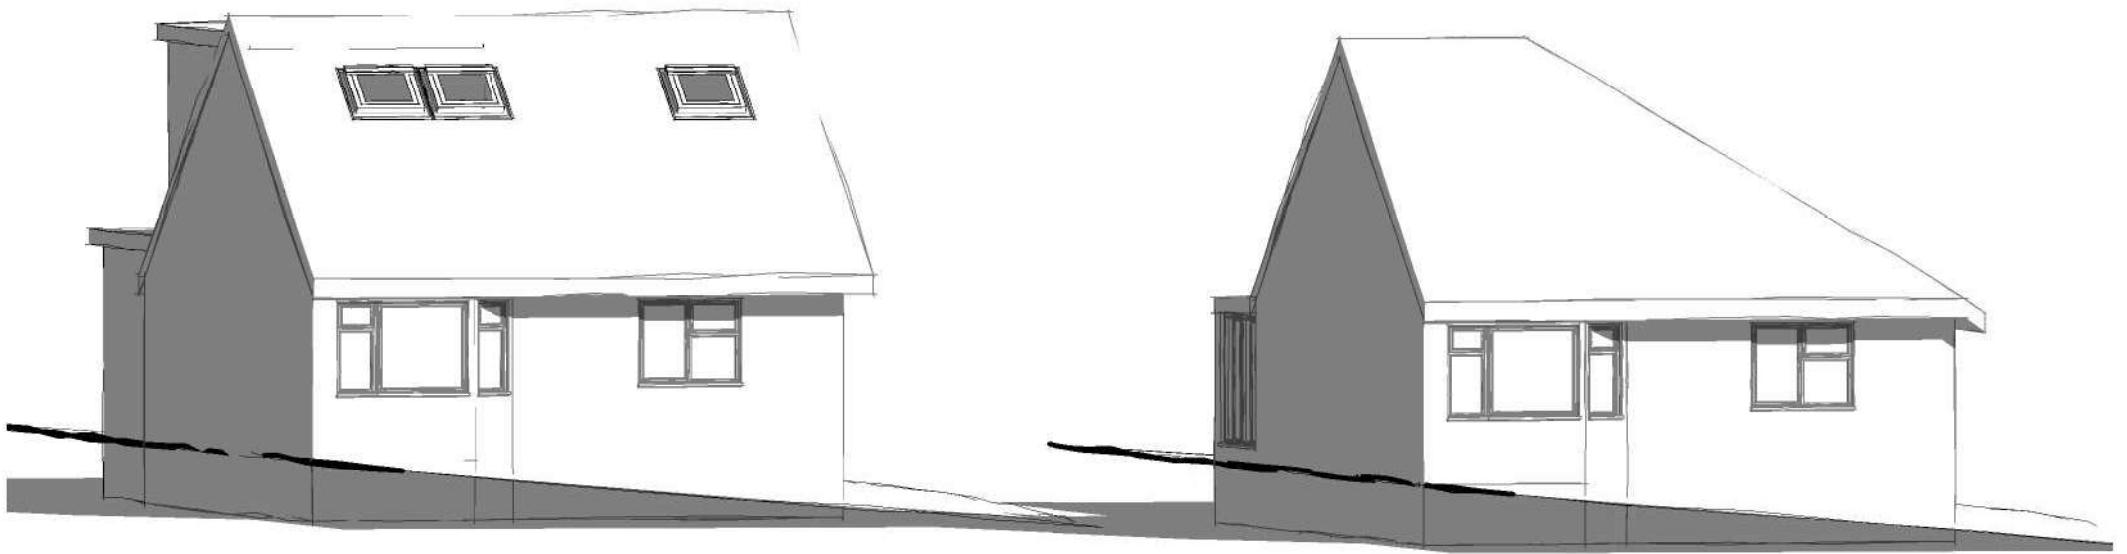

2 3D Front

1:500										100
1:200										20
1:100										10
1:50										5

pd

parkers

executive

design

PROJECT	CLIENT			
	Date	Issue Date	Scale (@ A3)	
SHEET	3D	Drawn by SW	DRAWING NUMBER P105	REV
		Checked by SR		