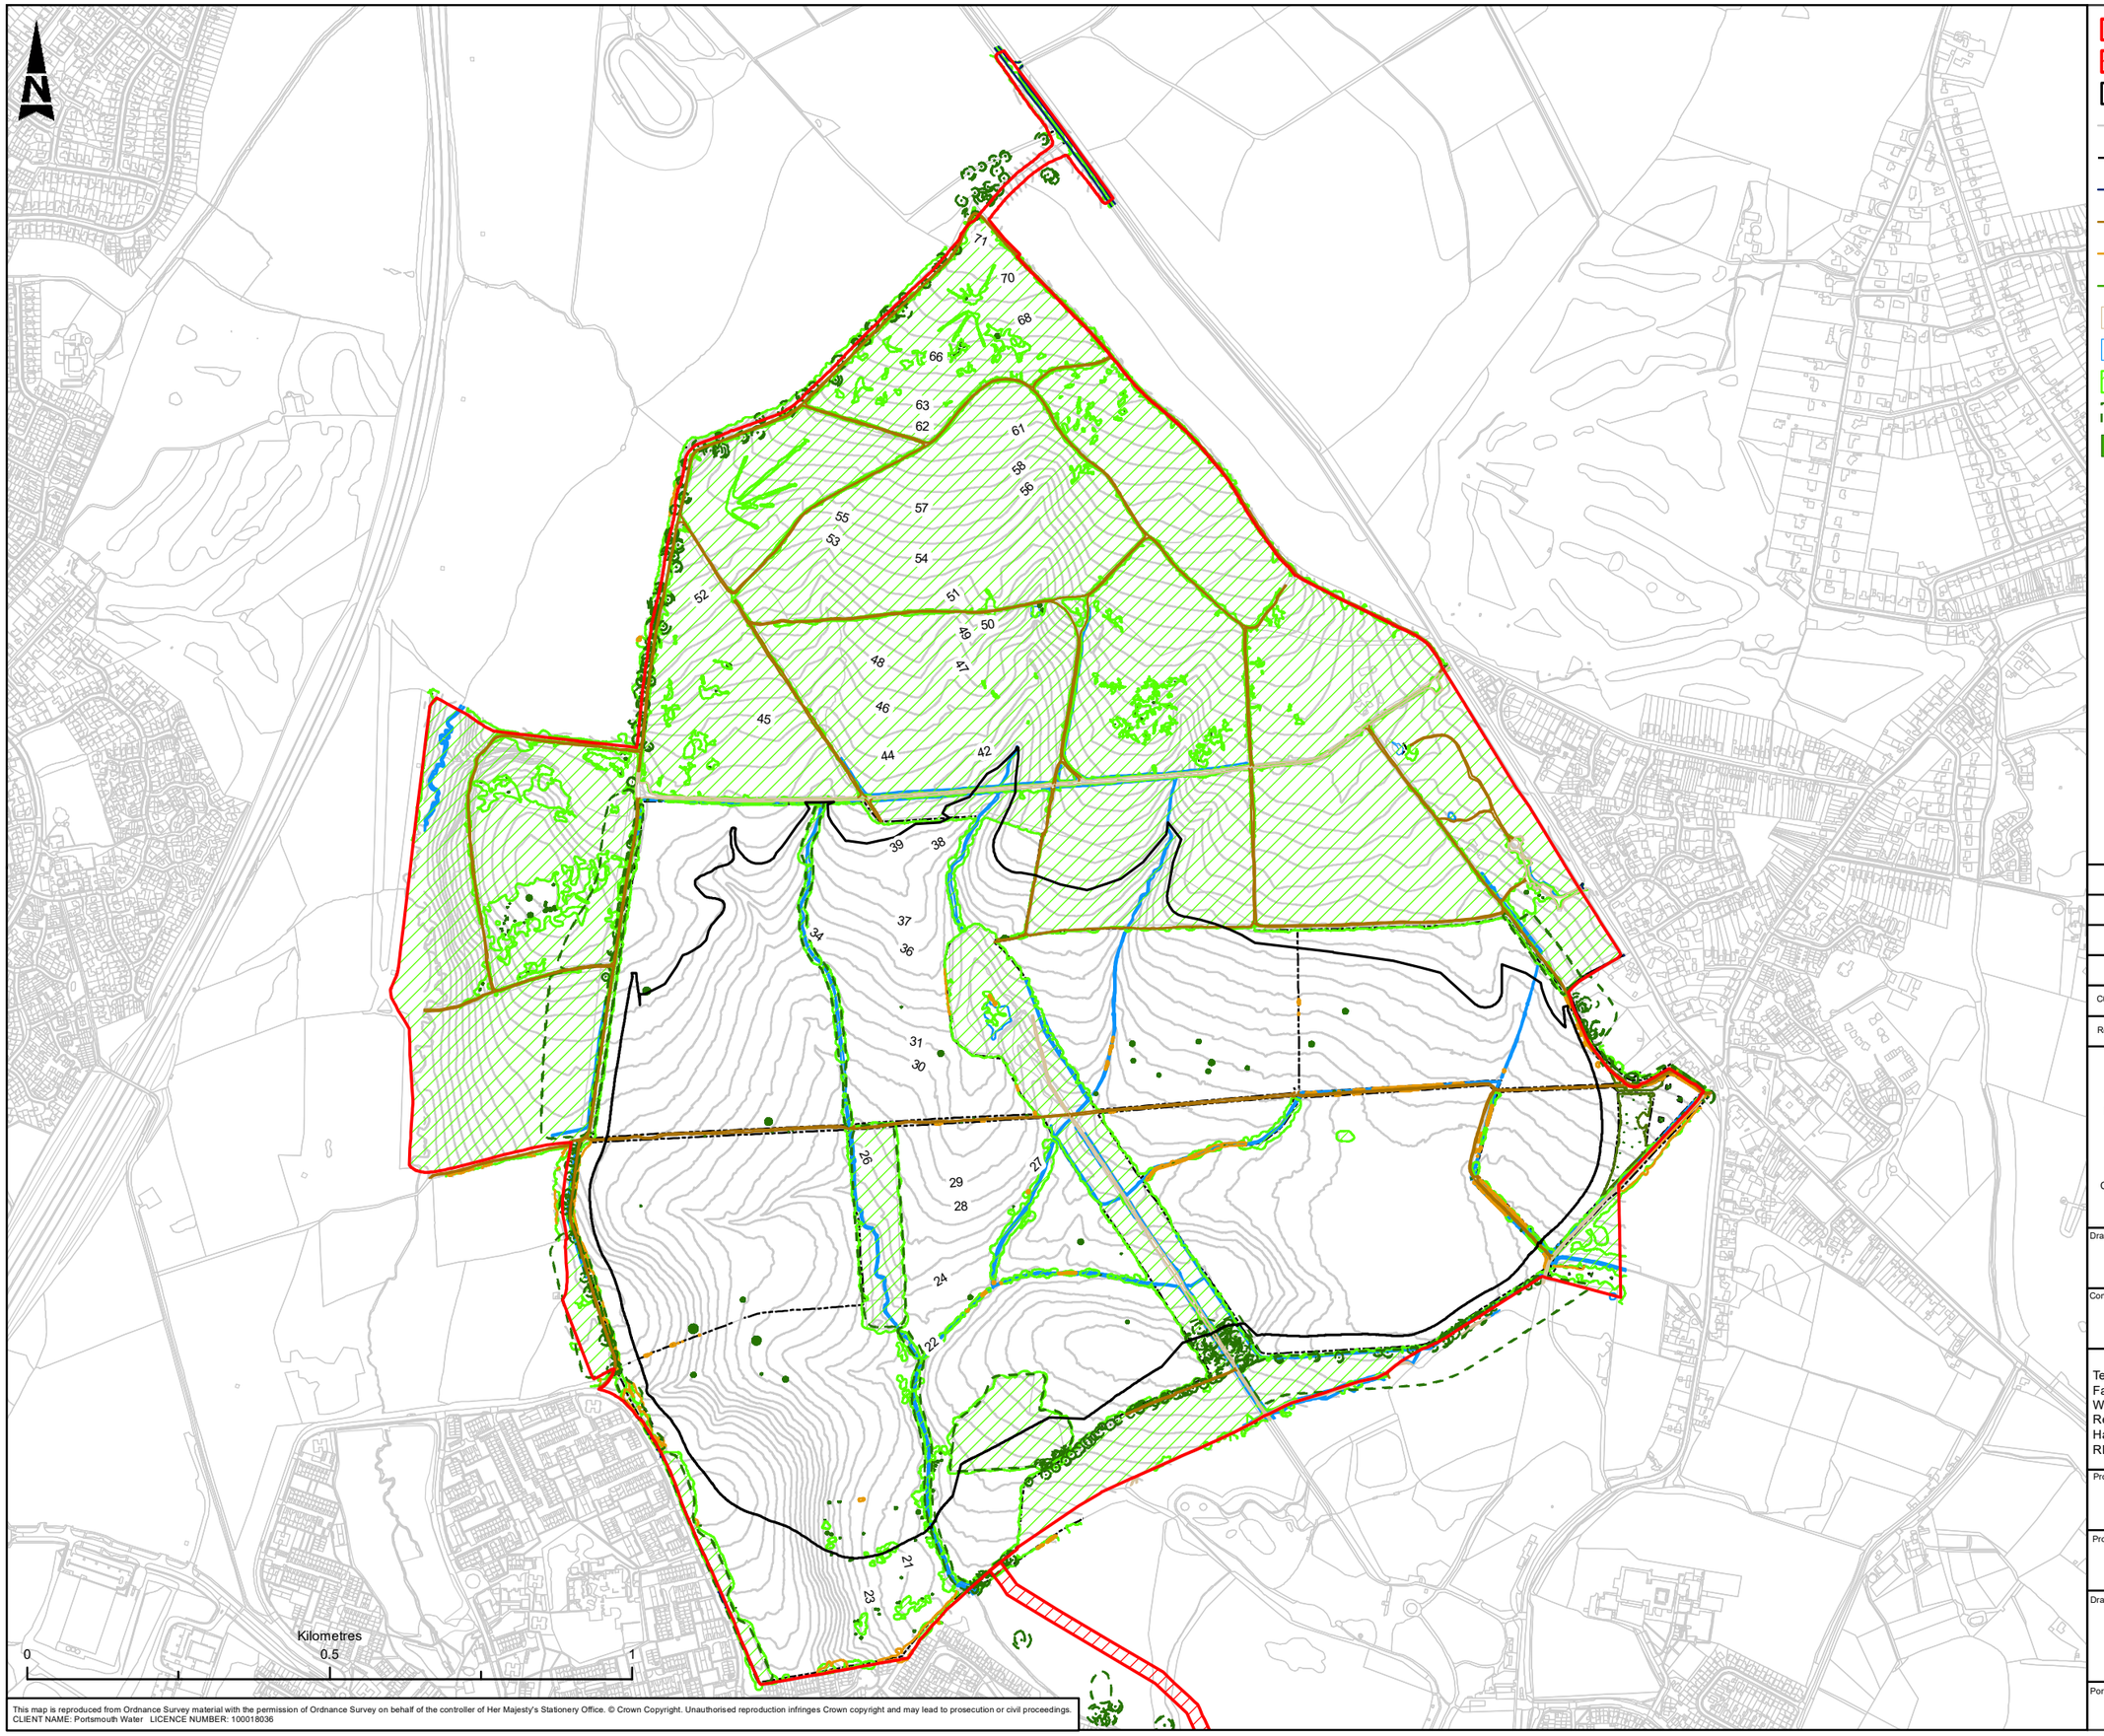


Reservoir Red Line Boundary
Pipeline Red Line Boundary
Reservoir Footprint
Contours (mAOD)
Existing Fence / Line of Railing
Existing Road
Existing Track
Shrub
Hedge
Existing Loose Gravel Paving
Existing Waterway
Tree Canopy
Trees Covered by Arboricultural Survey
Single Tree

Rev.	Drn By	Ckd By	Rev By	Auth By	Description	Date
C01	FD	SW	JF	JF	PUBLISHED	11/08/2020

ATKINS
Member of the SNC-Lavalin Group

Aztec West
500 Park Avenue
Almondsbury
Bristol
BS32 4RZ

Tel: +44 (0) 1454 6620000
Fax: +44 (0) 1454 663333
www.atkinsglobal.com

Copyright © Atkins Limited (2020)

Drawing Suitability	Status
PUBLISHED	A1

Contractors Drawing Number:
HTR - ATK - ZZ - ZZ - GS - Z - 0145
Project | Originator | Volume | Location | Type | Role | Number

Telephone: Havant (023) 9249 9888
Fax: Havant (023) 9245 3632
Website: www.portsmouthwater.co.uk
Registered Office: PO Box 8 West Street
Havant Hampshire PO9 1LG
REGISTERED IN ENGLAND No. 2536455

Portsmouth Water

Project Ref. No	Sheet	Scale	Sheet Size
5169117	1 of 1	1:10,000	A3

Project Title
HAVANT THICKET RESERVOIR

Drawing Title
SITE SURVEY

Portsmouth Water Drawing Number	Rev
	C01

This map is reproduced from Ordnance Survey material with the permission of Ordnance Survey on behalf of the controller of Her Majesty's Stationery Office. © Crown Copyright. Unauthorised reproduction infringes Crown copyright and may lead to prosecution or civil proceedings.
CLIENT NAME: Portsmouth Water LICENCE NUMBER: 100018036