


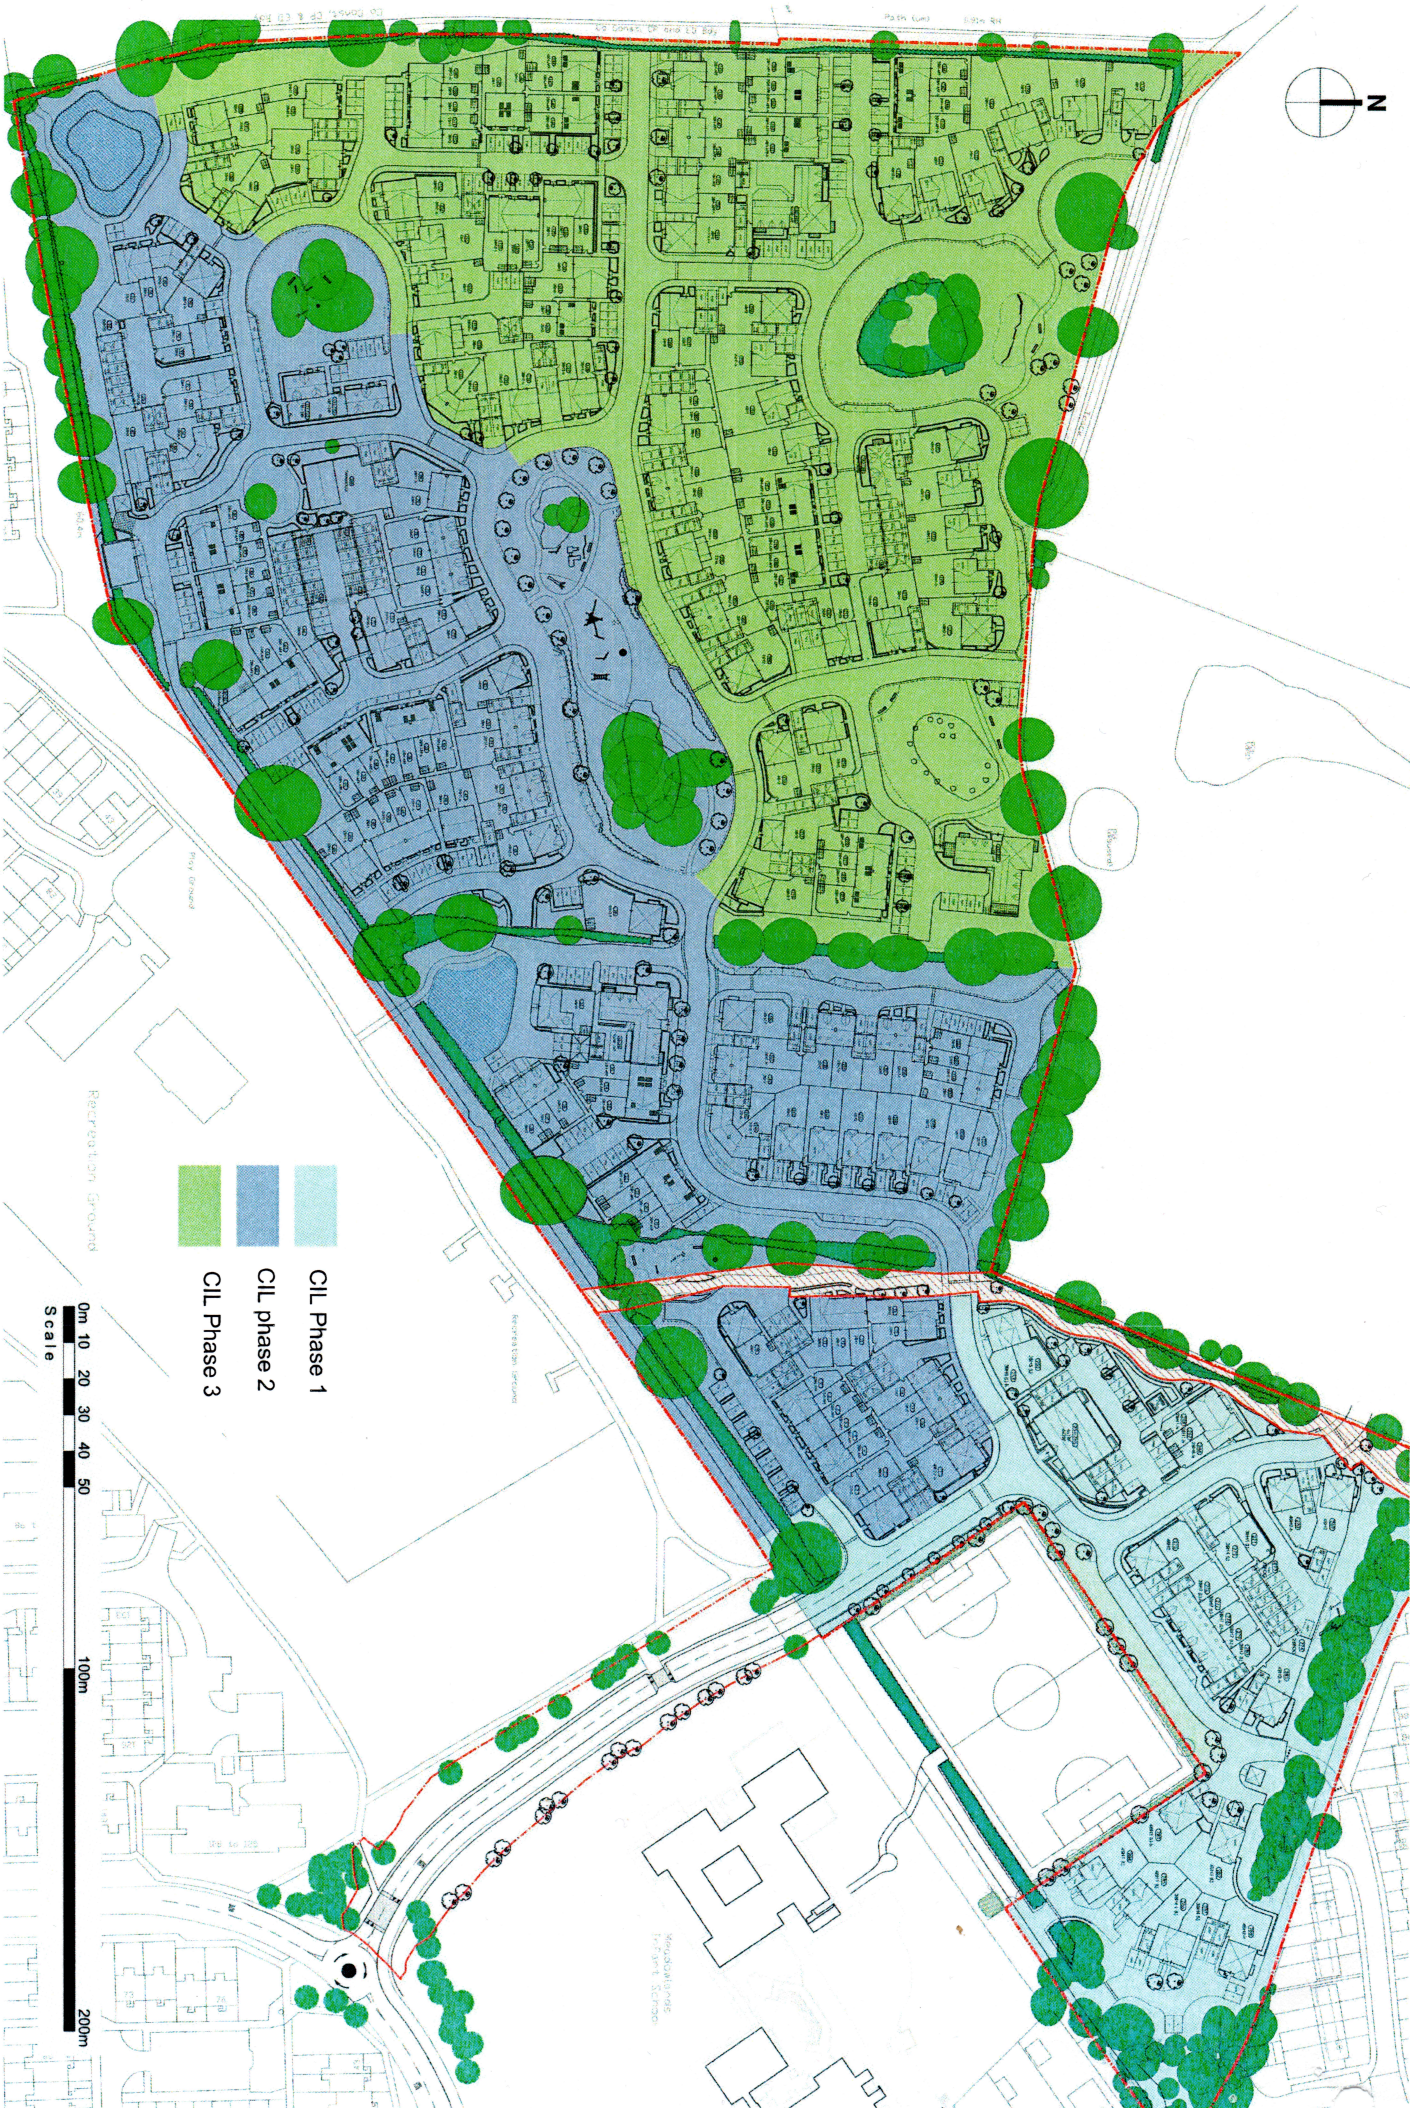

LINDEN HOMES
WOODCROFT PARK, HAVANT
PHASING PLAN

1:500 @ A0
1:1000 @ A2
FEBRUARY 2018
PLANNING

2668 C-1007 B
2668-C-1007-B