


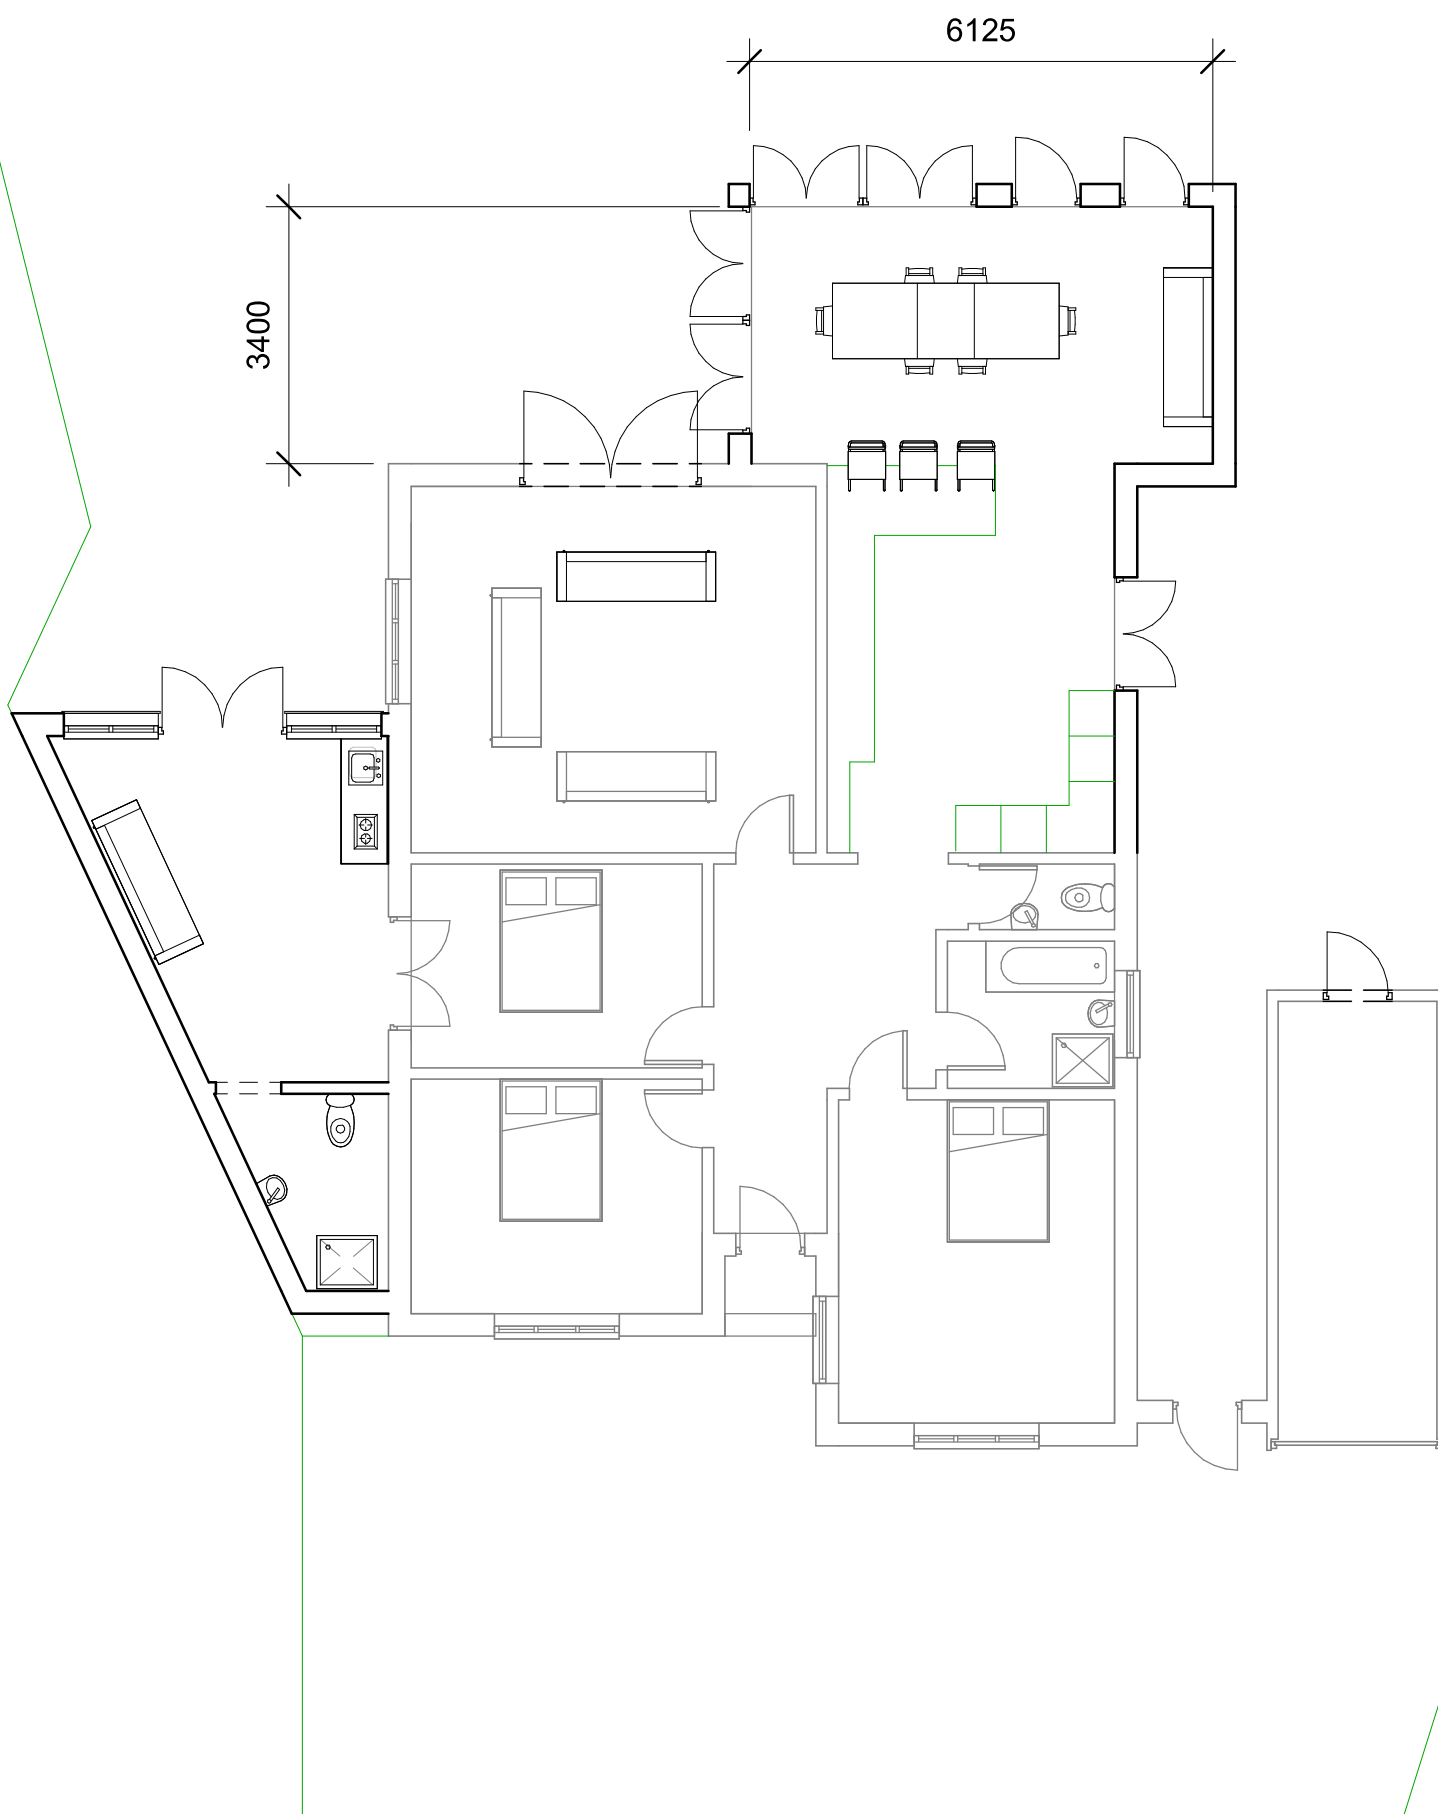

1 Ground
1 : 100

1:500										50
1:200										20
1:100										10
1:50										5



PROJECT	CLIENT			
	Date	Issue Date	Scale (@ A3)	1 : 100
SHEET Ground Floor Proposed Plans	Drawn by	SW	DRAWING NUMBER P100	REV
	Checked by	SR		