


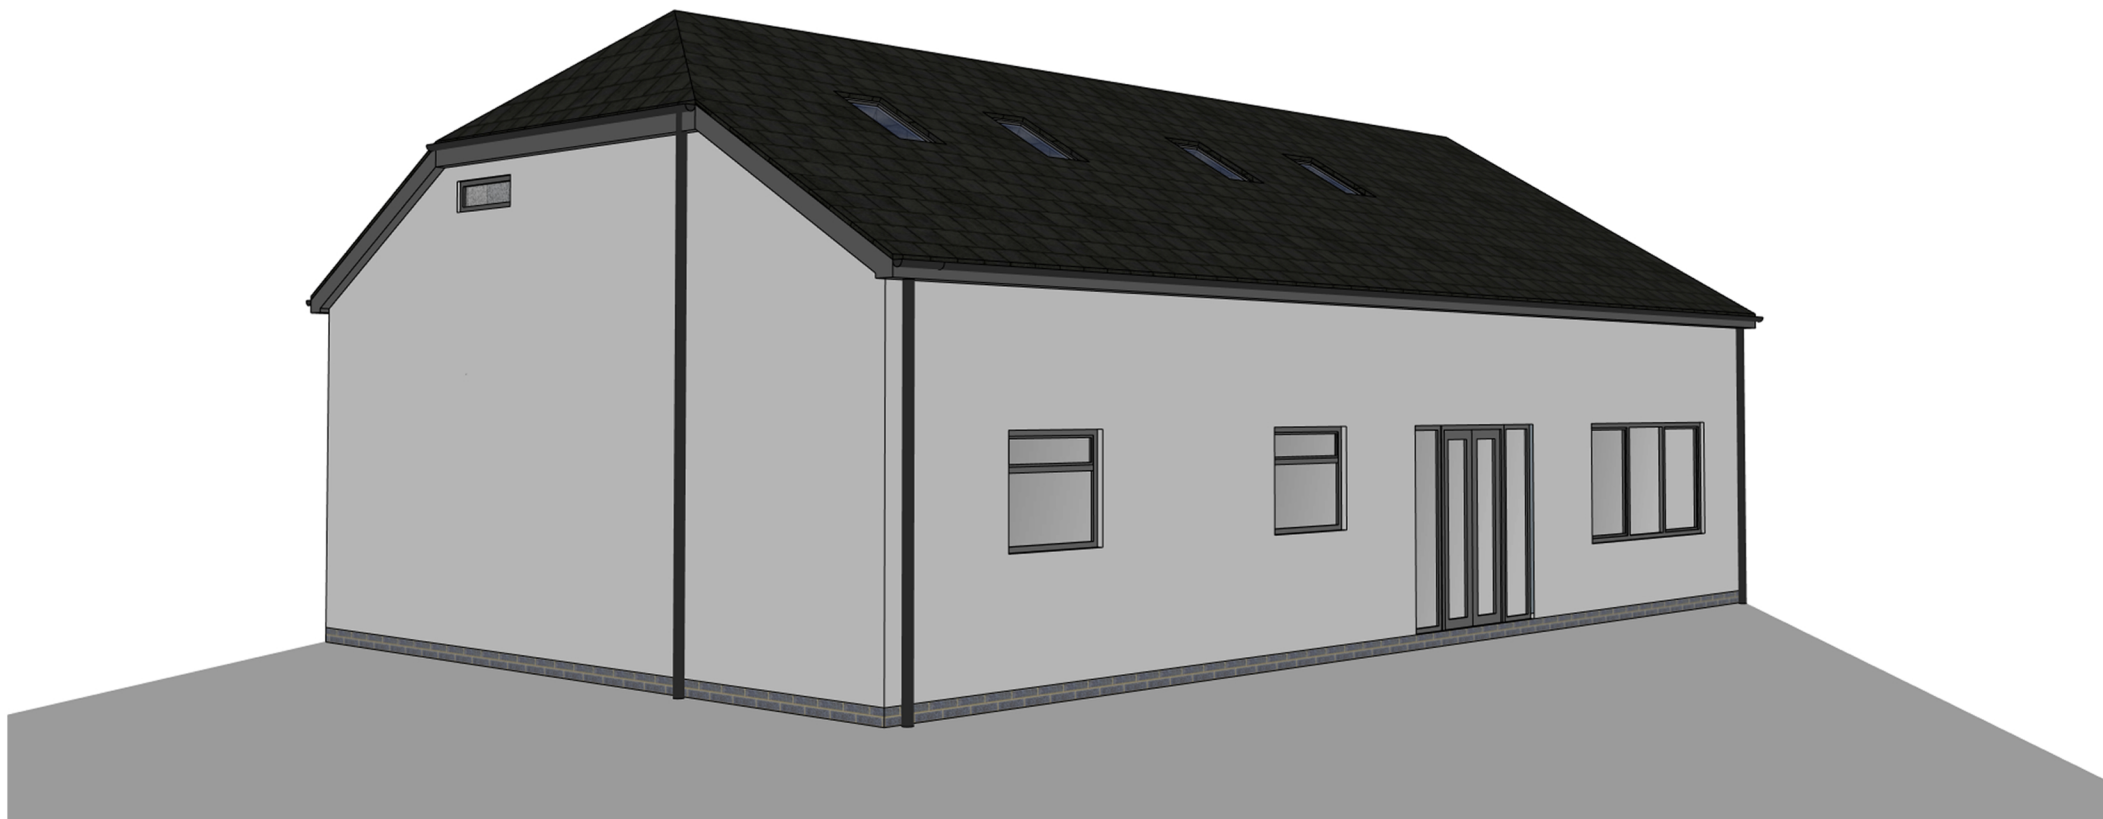

Project	63 SANDY POINT ROAD HAYLING ISLAND	Date	DEC 20	Drawn by	ACE	
		Scales	N/A	Status	PLANNING	
Drawing	PROPOSED 3D VIEWS	Job No	EA 04	Dwg No	PL-12	
				Revision	.	