






LOCATION PLAN
SCALE 1:1250

Ordnance Survey © Crown Copyright 2020. All rights reserved.
Licence Number 100022432

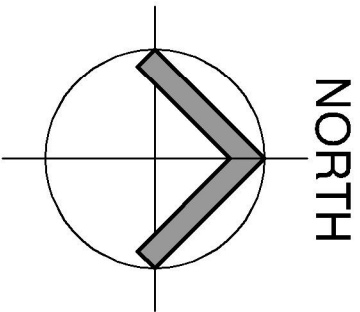

PROPOSED BLOCK PLAN
SCALE 1:500

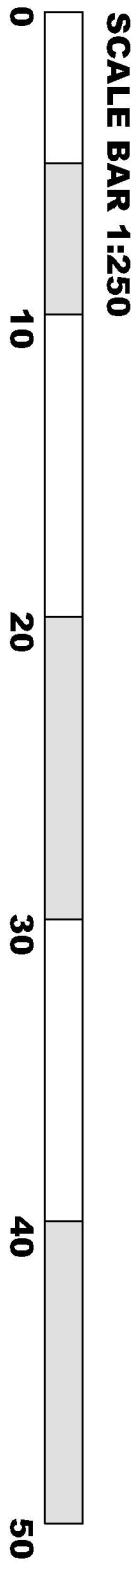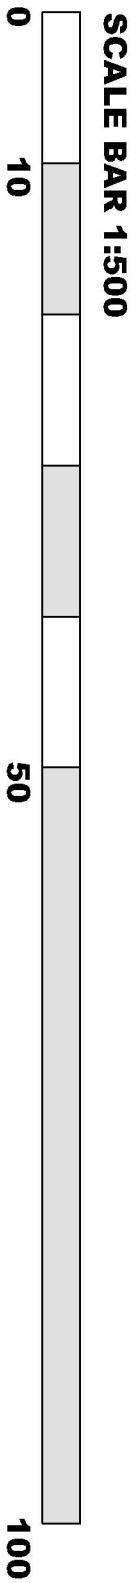

Note:
Do not Scale from this Drawing (except for planning approval).
All dimensions are in millimetres and to be checked on site.
All Dimensions relating to sub-contractors or suppliers work
must be checked and agreed between the main contractor and
the sub-contractors and suppliers.

DRAWING TITLE -
PLANNING APPLICATION
LOCATION AND BLOCK PLAN

DATE -
Nov 2020

SCALE -
1:1250 @ A3

DRN -
gp

CHK -
-

DRAWING REF -
20166 PL302

Rev
-

CLIENT -
Mr & Mrs Quayle, 13 Hurst Green Close, Waterlooville, Hants.

Gavin Page BA(hons)
tel. 07747 011252
email. gavin.page77@gmail.com

grp architectural design