



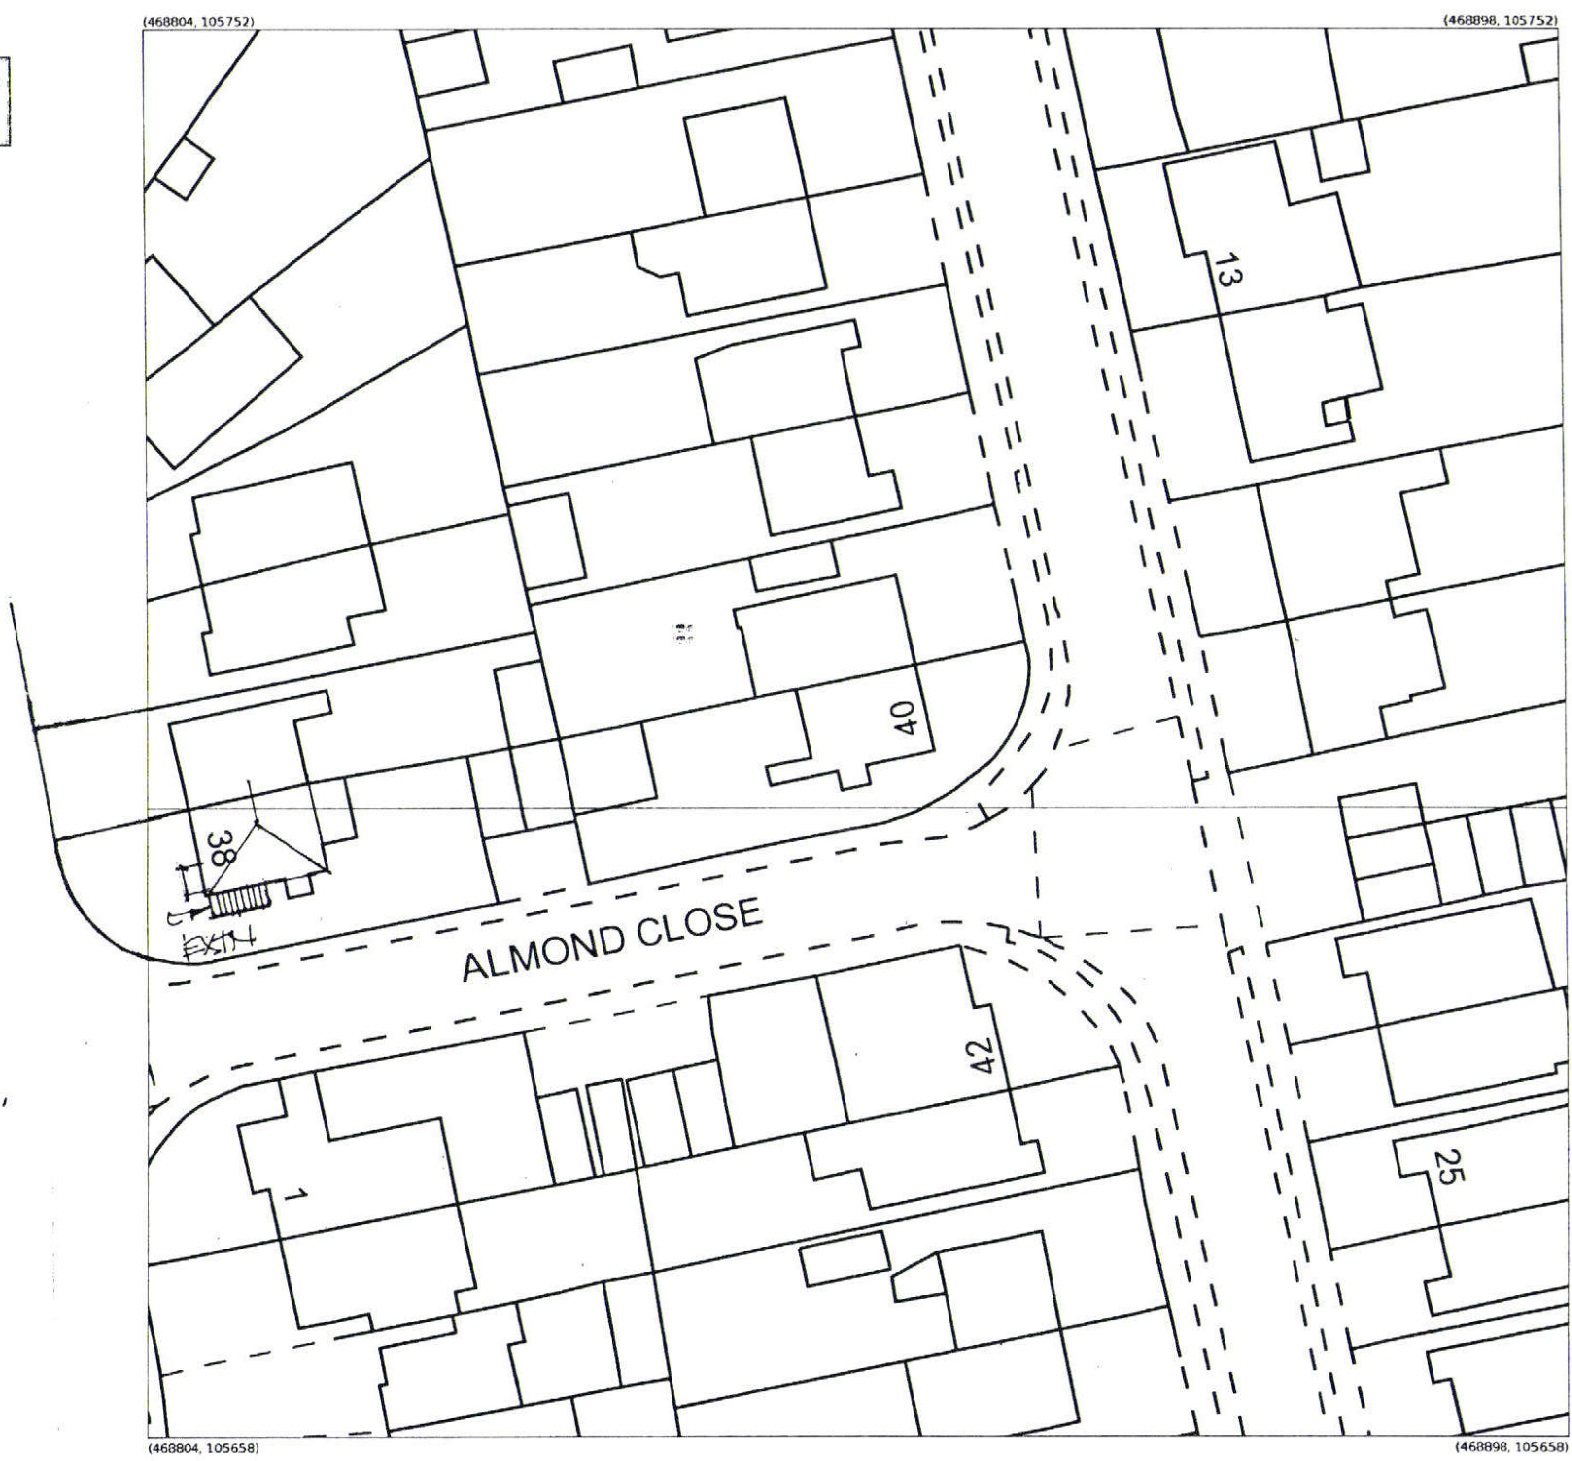

Produced 10 Aug 2020 from the Ordnance Survey MasterMap (Topography) Database and incorporating surveyed revision available at this date.

The representation of a road, track or path is no evidence of a right of way. The representation of features as lines is no evidence of a property boundary.

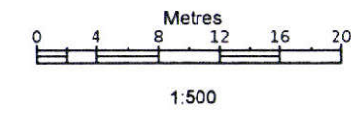


Supplied by: Latitude Mapping Ltd
Licence: © Crown Copyright and database rights 2020 OS 100038864
Reference: 011415120
Centre coordinates: 468851 105705

HAVANT BOROUGH COUNCIL
17 SEP 2020
RECEIVED

Produced 15 May 2014 from the Ordnance Survey National Geographic Database and incorporating surveyed revision available at this date. Reproduction in whole or part is prohibited without the prior permission of Ordnance Survey. © Crown Copyright 2014.

Ordnance Survey and the OS Symbol are registered trademarks of Ordnance Survey, the national mapping agency of Great Britain.

The representation of a road, track or path is no evidence of a right of way. The representation of features as lines is no evidence of a property boundary.

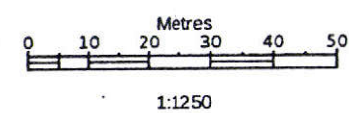

Supplied by: Latitude Mapping Ltd
Reference: 01711421
Centre coordinates: 468874 105757

SITE/LOCATION PLAN

**PROPOSED SINGLE STOREY SIDE ADDITION.
38, ALMOND CLOSE, BEDHAMPTON, HANTS.
FOR MR & MRS A. GODDARD.**