



No.40 Horndean Road, Emsworth, Hampshire, PO10 7PT.

NOTES:
The contractor, sub-contractor or supplier, is to check all dimensions, levels, existing structures and services before commencing work. ANY DISCREPANCIES ARE TO BE BROUGHT TO THE ARCHITECT'S ATTENTION IMMEDIATELY.
© This drawing is copyright and may not be copied, traced, altered or reproduced without the express written permission of The Architectural Designer

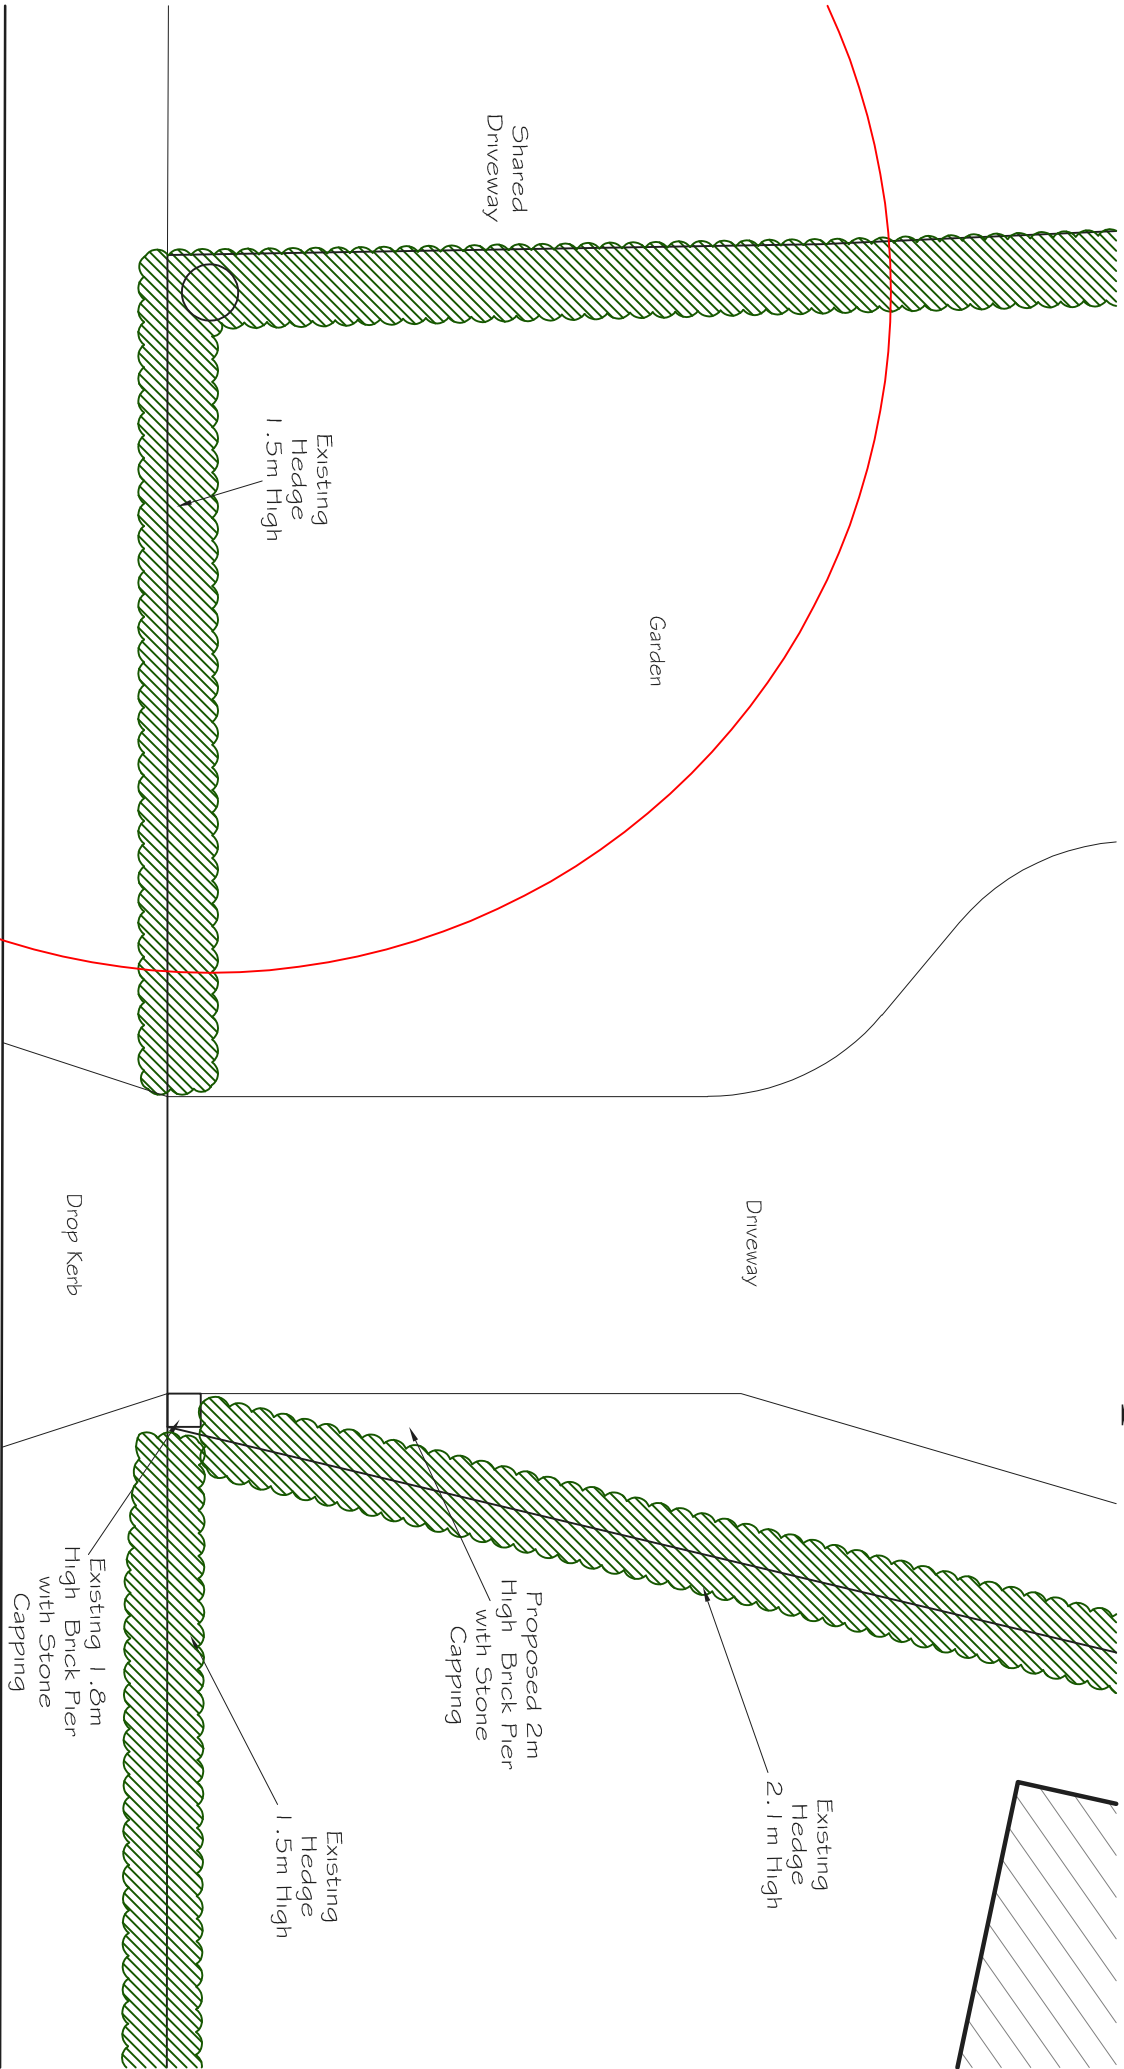

HORNDEAN ROAD

Existing Vehicle & Pedestrian Access Plan 1:100 @ A3

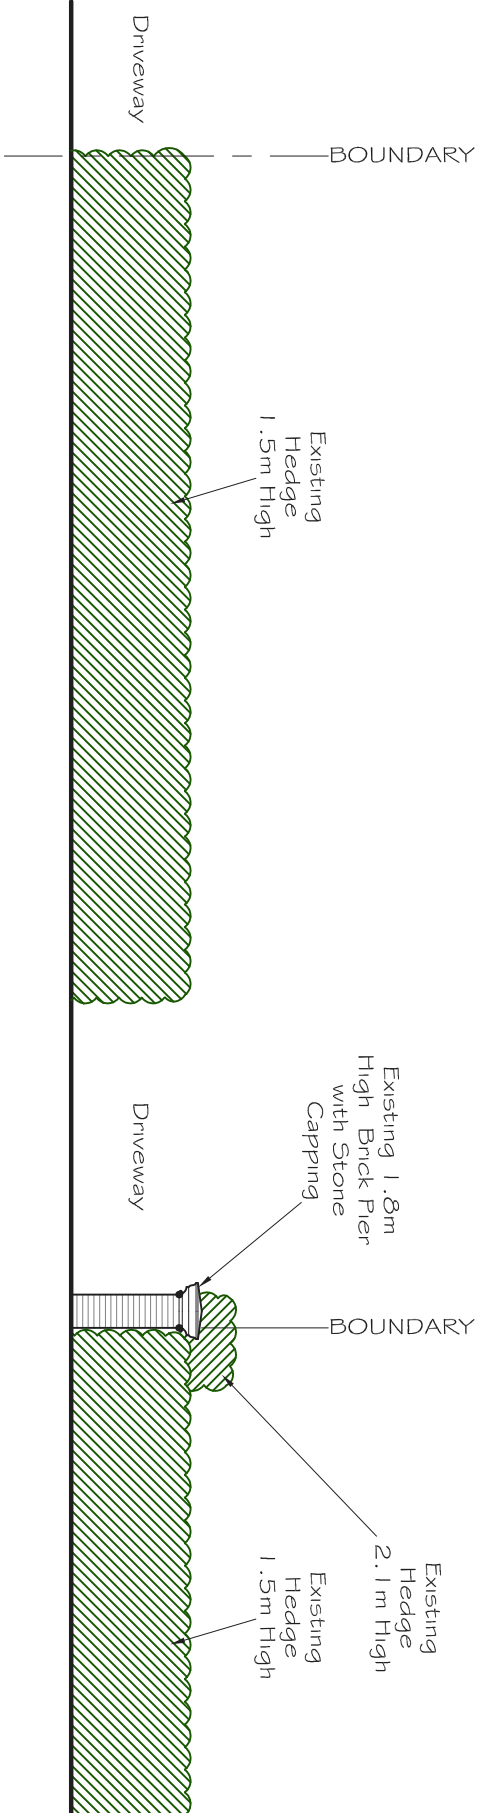

L.M.D.
DESIGNS Ltd.
ARCHITECTURAL
& INTERIOR DESIGN

4 Foxcombe Close,
Swanmore,
Hampshire SO32 2UJ.

Tel: 07676 712622
Email: Lundarchitecture@aol.com

Job Title
**Proposed Works at No.40 Horndean Rd,
Emsworth, Hampshire, PO10 7PT.**

Client
Mr. Wood & Mrs. Meves

Drawing Title
**Planning
Access Plan & Elevation
Existing**

CAD REF: 220831-40-Horndean-Road.dwg Scale 1:100
Drawn SLV Amended Checked Date Sep '20
Job No. 220831 Drg. No. 106 Rev.

Existing Vehicle & Pedestrian Access Elevation 1:100 @ A3