
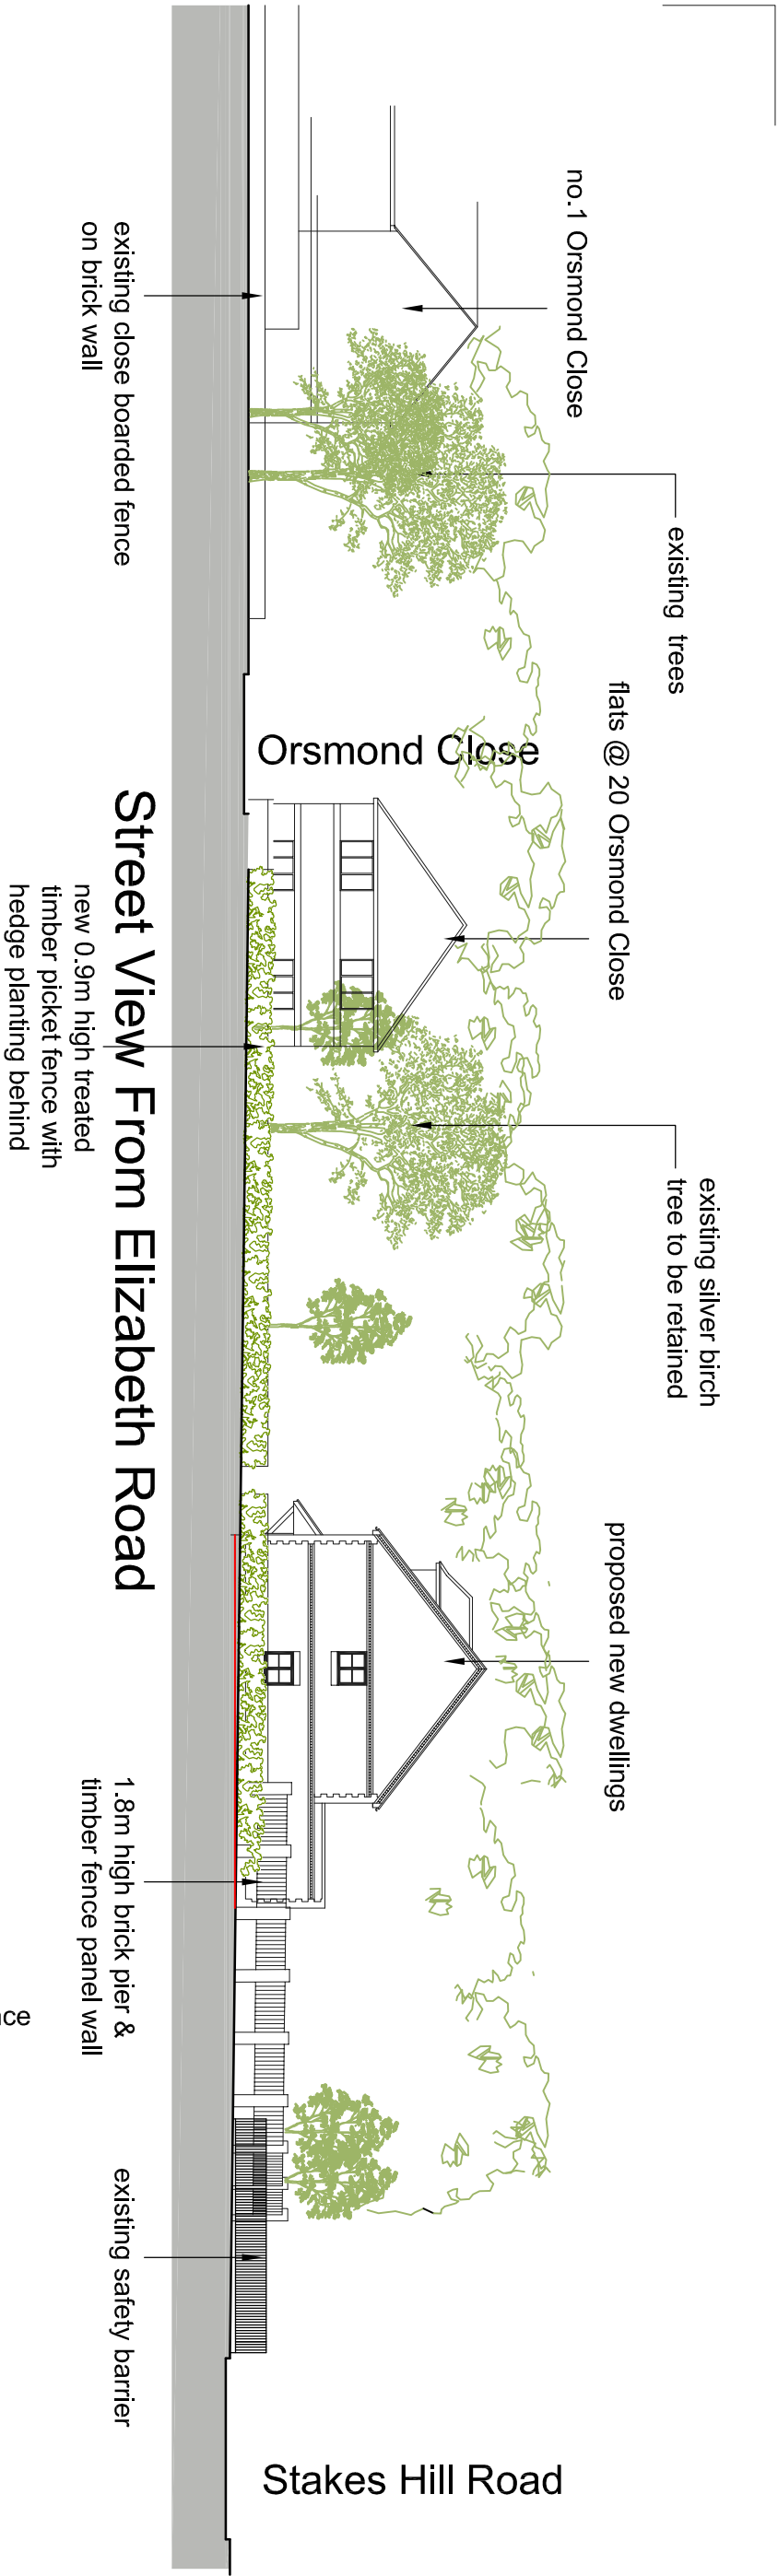


SCALE BAR 1:250

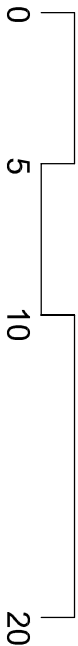

PROJECT

*Proposed Development on Land off
Elizabeth Road, Waterlooville*

CLIENT

East Pallant Developments

DRG. TITLE

*Street View
Site Sections*

PROJECT NO.

20004

DRAWING NO.

2005

SCALE

1:250@A3 REV **A**

Rev	DESCRIPTION	Dwn / Date	Chk / Date
A	Sections added, rear boundary wall revised	mrv 10.02.21	-
This drawing is copyright and must not be disclosed to third parties without permission Scaled dimensions are not to be used for construction			

4 Queensgate
Queens Road
Fareham
Hampshire
PO16 0NW

Tel: 01329 288911
Fax: 01329 221913
E-mail: admin@m2architecture.com

m2
architecture
architectural technologist