


Manor Cottage - proposed greenhouse location

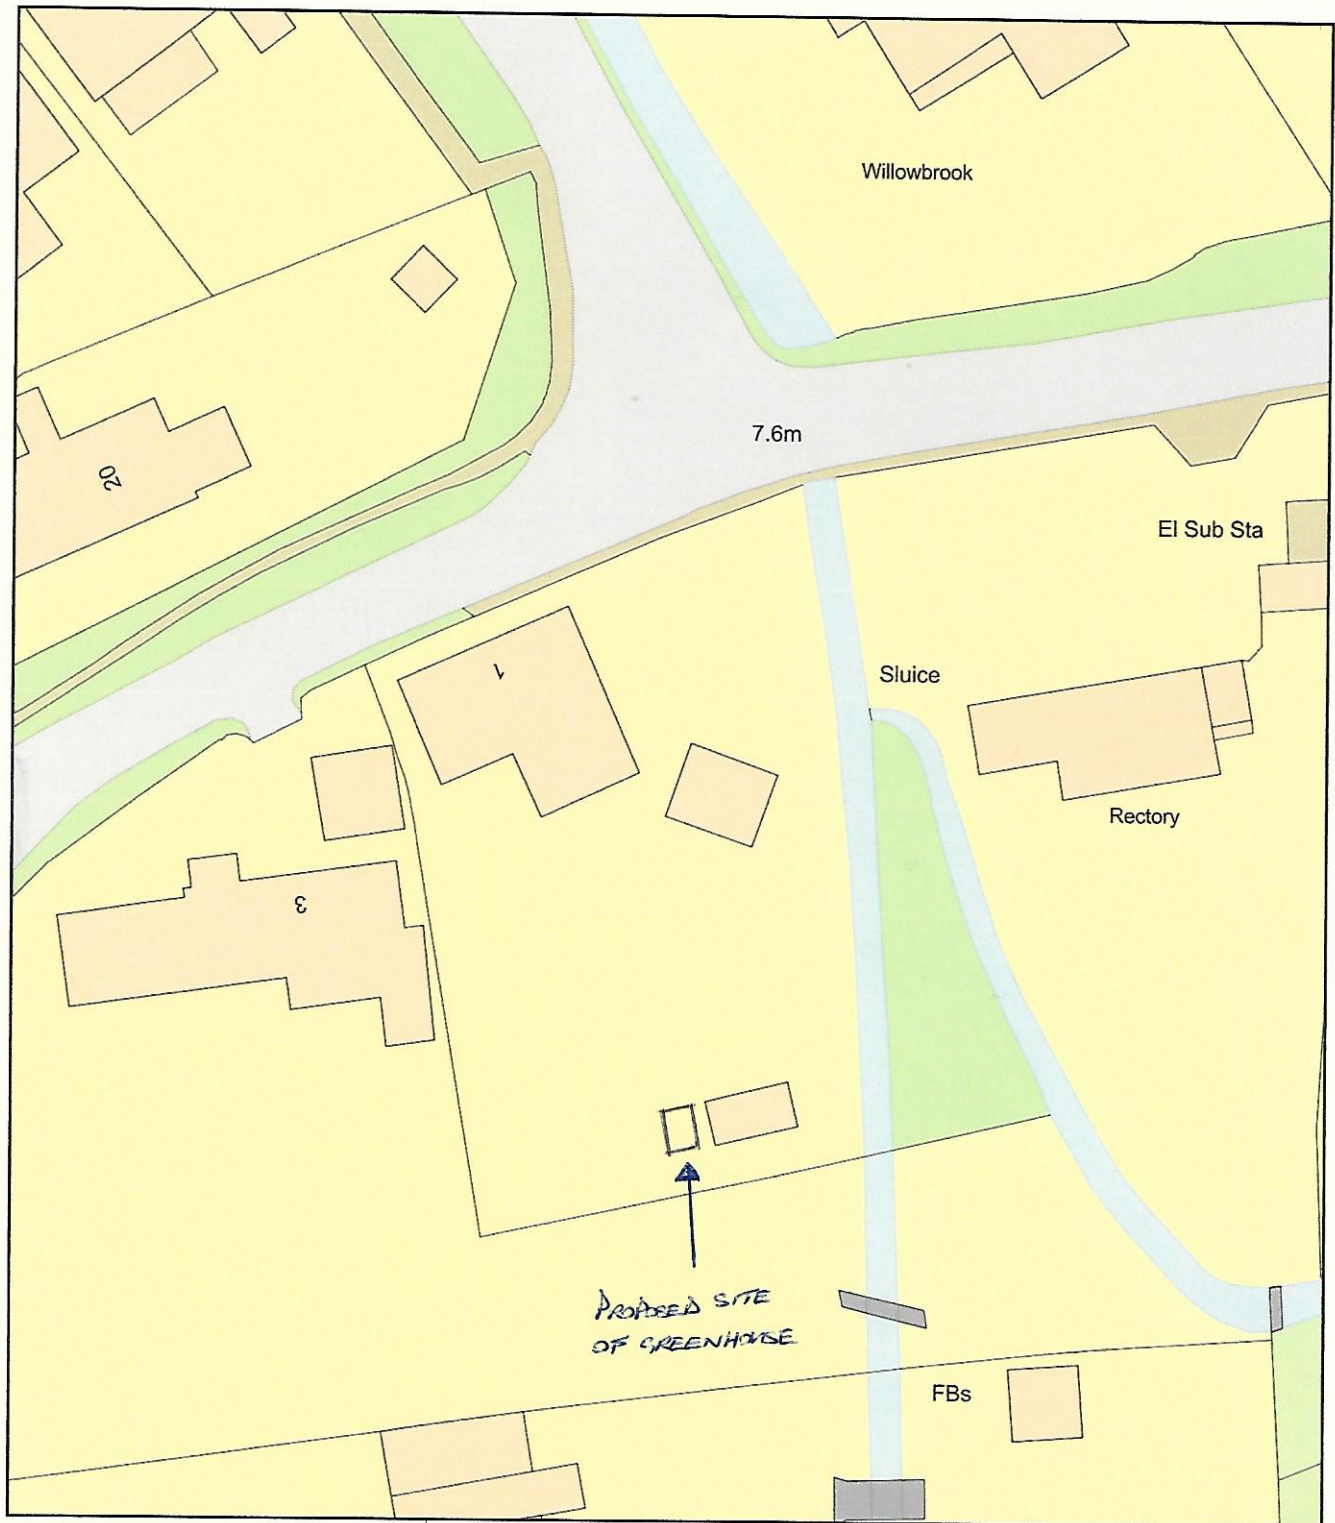

0 20
Metres



Plan Produced for: M Rule

Date Produced: 06 Jan 2021

Plan Reference Number: TQRQM21006132815994

Scale: 1:500 @ A4