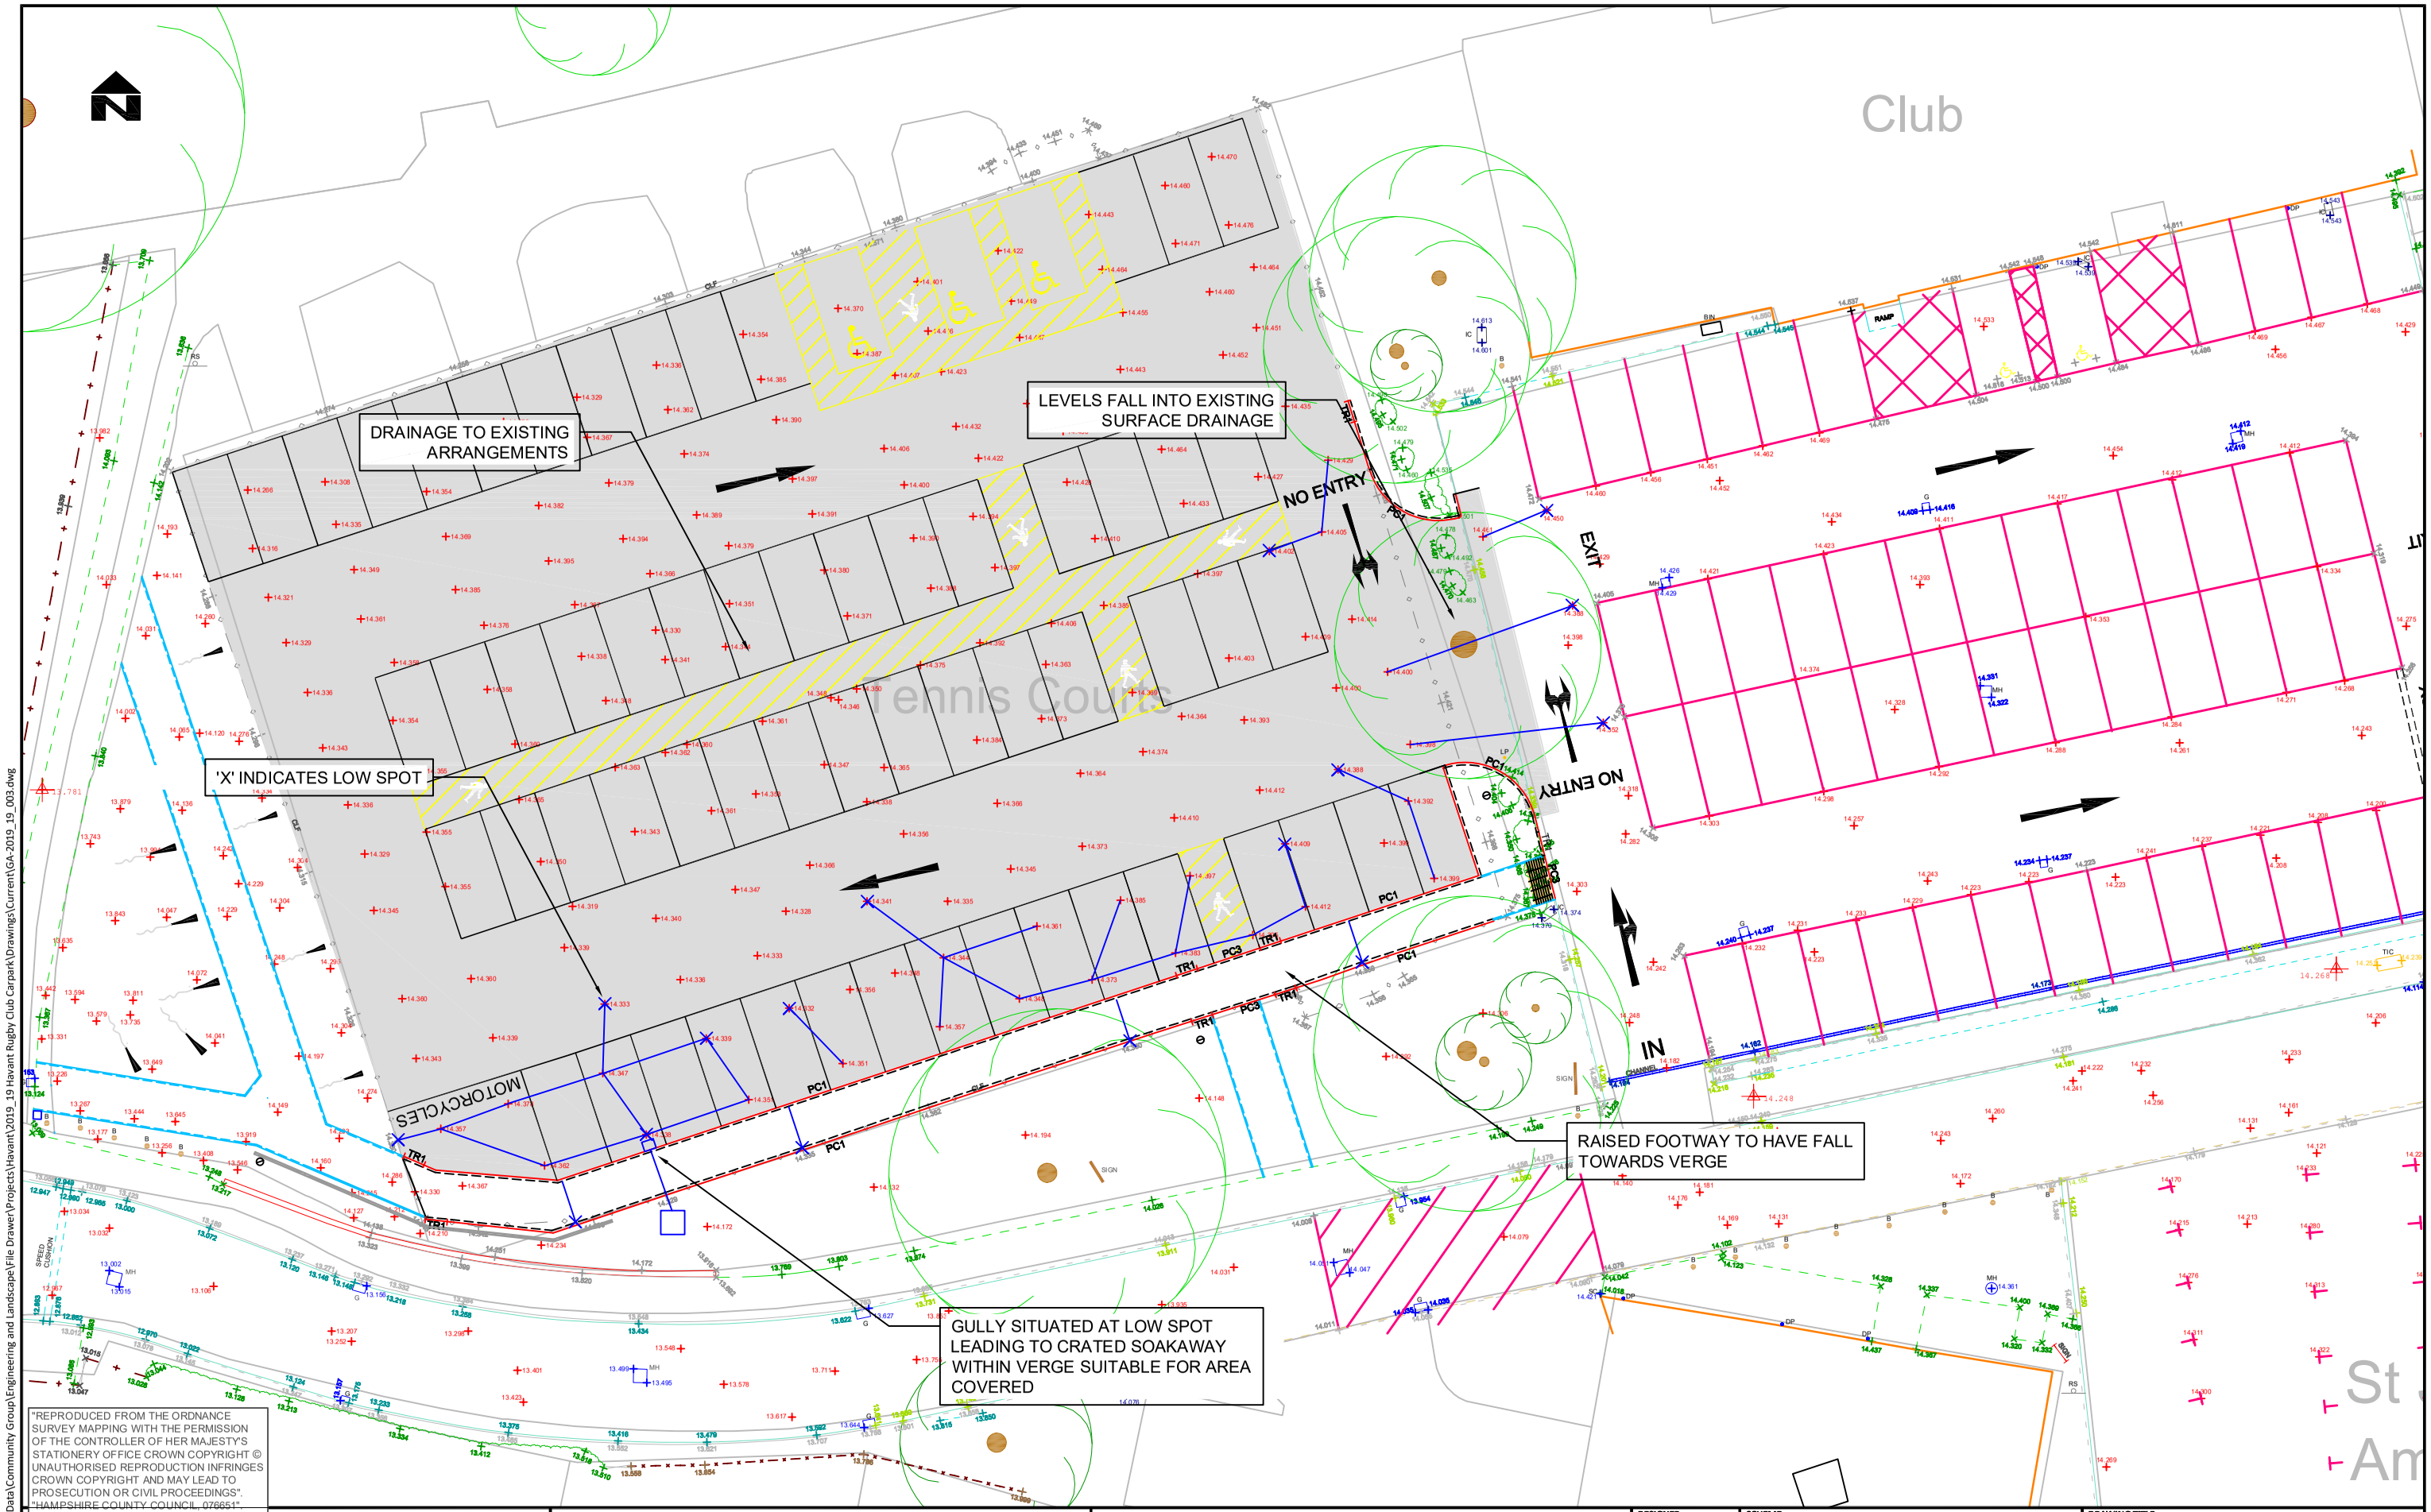

"REPRODUCED FROM THE ORDNANCE SURVEY MAPPING WITH THE PERMISSION OF THE CONTROLLER OF HER MAJESTY'S STATIONERY OFFICE CROWN COPYRIGHT © UNAUTHORISED REPRODUCTION INFRINGES CROWN COPYRIGHT AND MAY LEAD TO PROSECUTION OR CIVIL PROCEEDINGS". "HAMPSHIRE COUNTY COUNCIL, 076851".

FILE LOCATION: J:\HBC\Corporate Data\Community Group\Engineering and Landscape\File Drawer\Projects\Havant\2019_19 Havant Rugby Club Carpark\Drawings\Current\GA-2019_19_003.dwg

REV	AMENDMENTS	DATE	CAD	CHKD	APPD

Havant
BOROUGH COUNCIL
Planning
Civil Engineering and Landscape

Public Service Plaza
Civic Centre Road
Havant. Hants. PO9 2AX
Telephone: (023) 9247 4174
Email: customer.services@havant.gov.uk
Internet: www.havant.gov.uk

DESIGNER: AH	SCHEME: HAVANT RUGBY CLUB MUGA CAR PARK CONVERSION			DRAWING TITLE: DRAINAGE DETAILS
CAD: AH	JOB No. 2019_19			CAD PLOT: 23/06/2020 08:47:46
CHECKED				
APPROVED	SCALE @ A3: 1:250	DATE: 23.06.2020	SHEET NUMBER	DRAWING NUMBER: 2019_19/007 — REV