



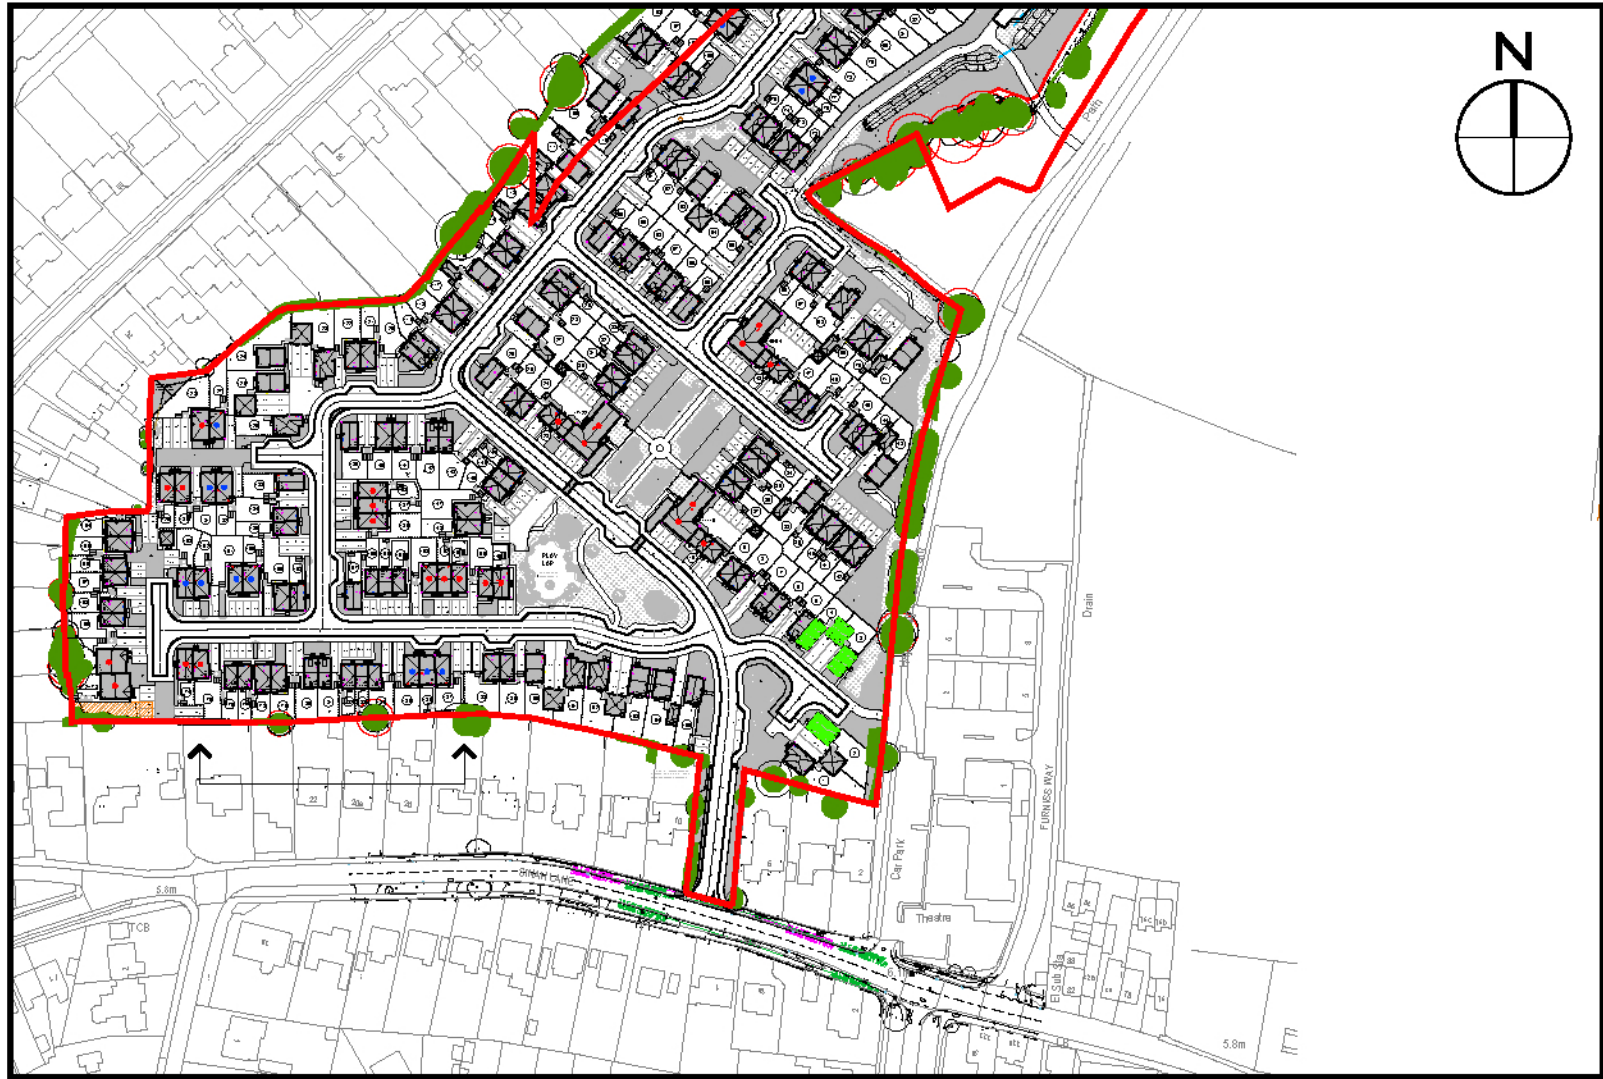

OVERALL SITE LAYOUT - n.t.s

DO NOT SCALE All dimensions to be checked on site and Architect to be notified of any discrepancies prior to commencement		
DESIGNER'S RISK ASSESSMENT Construction (Design and Management) Regulations 2015		
RESIDUAL RISKS:		
REF:	DESCRIPTION	DATE

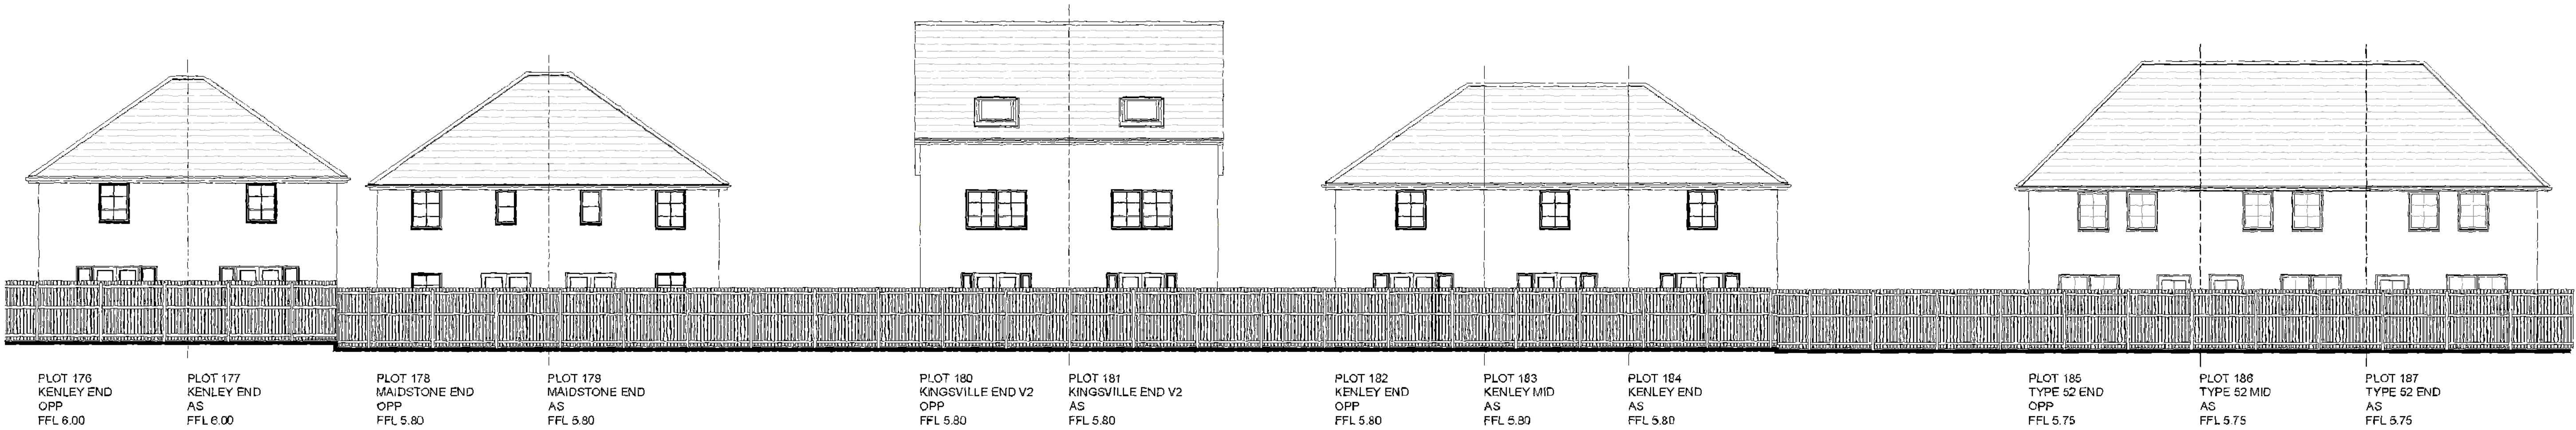

SINAH LANE REAR STREETSCENE 176-187
1:100 @ A1



D1	02/10/20	First issue KT	
REVISION	DATE	DESCRIPTION	CHECKED



ARCHITECTURE | MASTERPLANNING | URBAN DESIGN

IDPartnership Northern, St Jude's, Barker Street, Shieldfield, Newcastle upon Tyne, NE2 1AS
T: +44 (0)191 261 4442 | W: idpartnership.com | E: info@idpartnership-northern.com

PROJECT / CLIENT	Sinah Lane, Hayling Island for BDW Southampton
------------------	---

DRAWING TITLE	Proposed Streetscapes Rear of plots 176-187
---------------	--

PROJECT ARCHITECT KD	PROJECT NO N81:2517	DRAWING REVISION
DRAWN BY KT	DRAWING NO. PL-15	D1
CHECKED IDP	DRAWING STATUS DRAFT	
SCALE 1:100 @ A1	DATE October 2020	

COPYRIGHT : IDPartnership Northern