

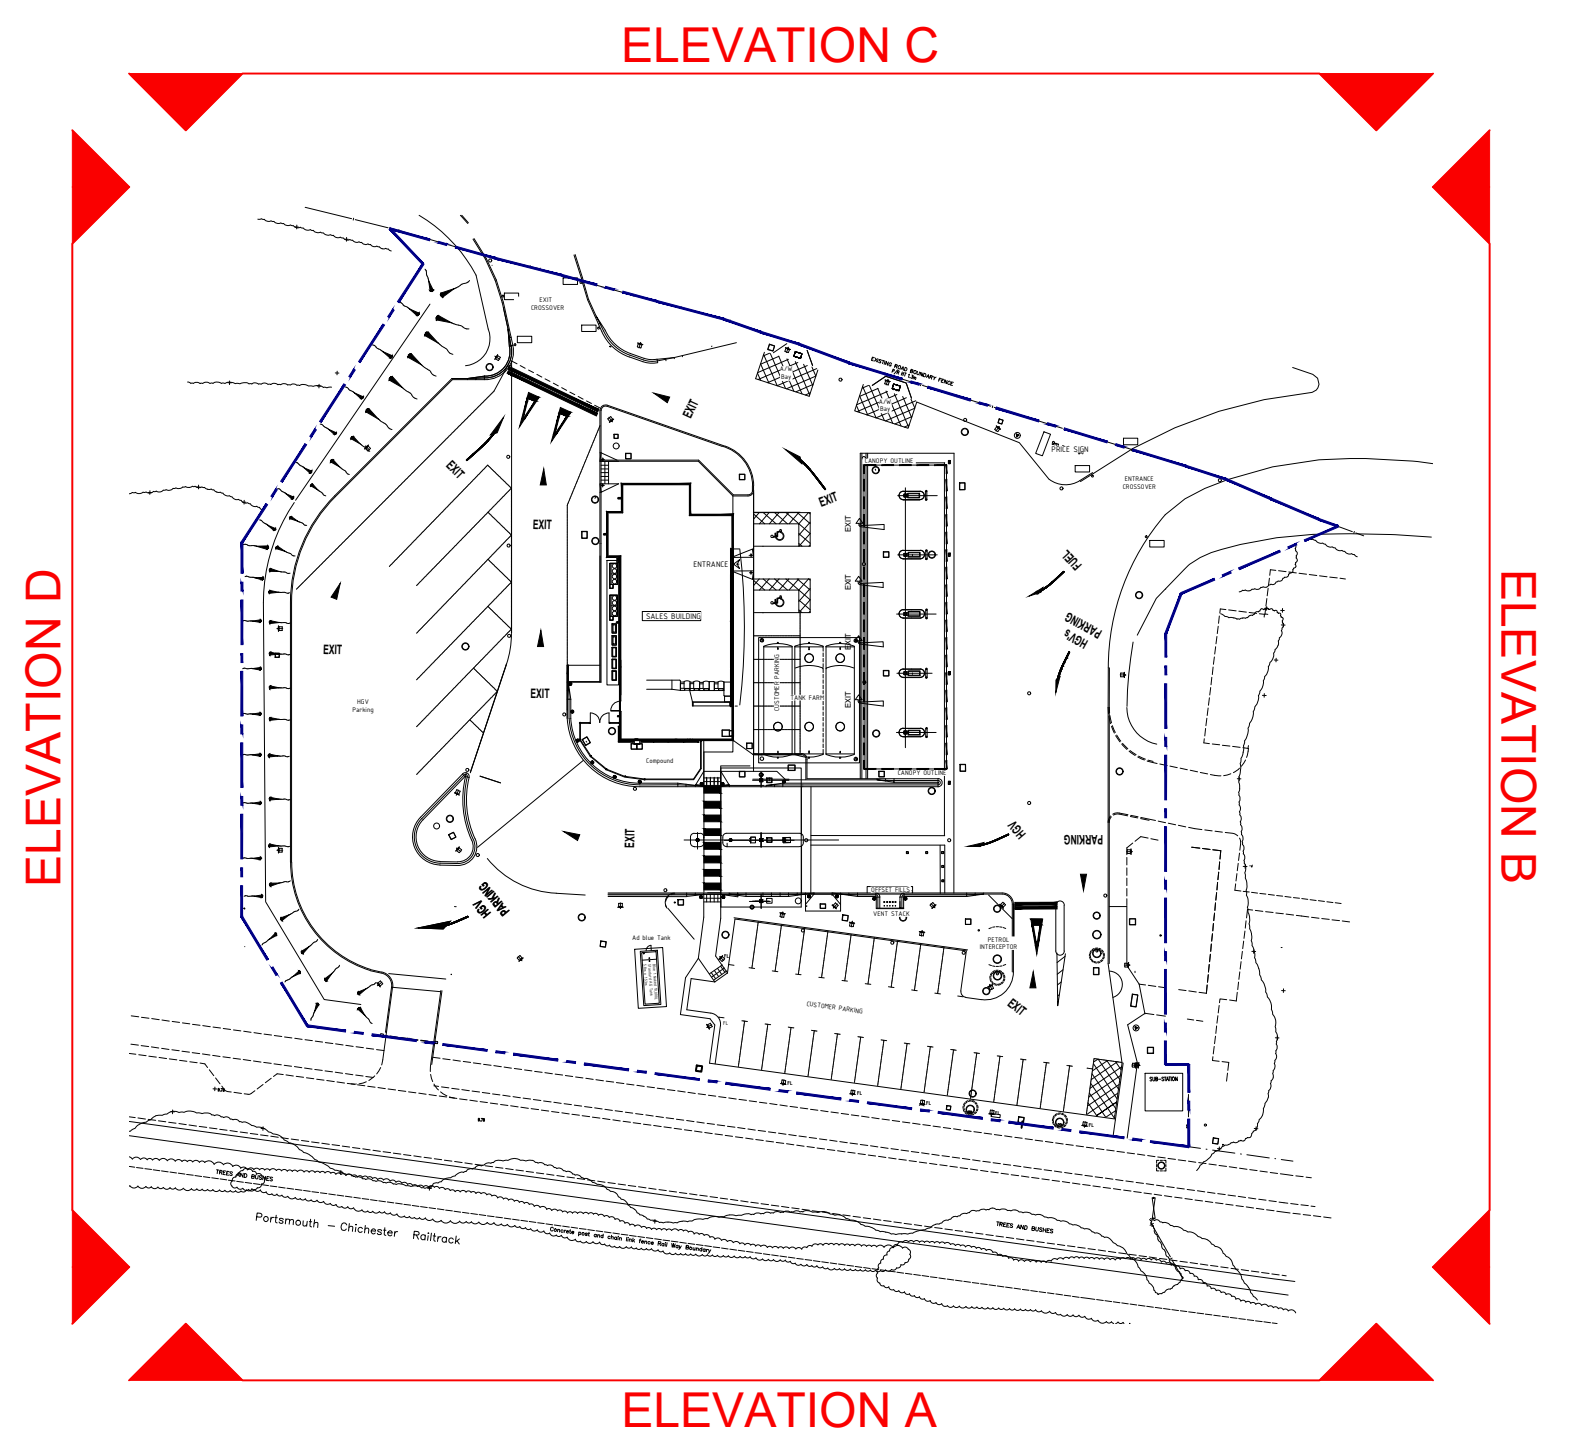
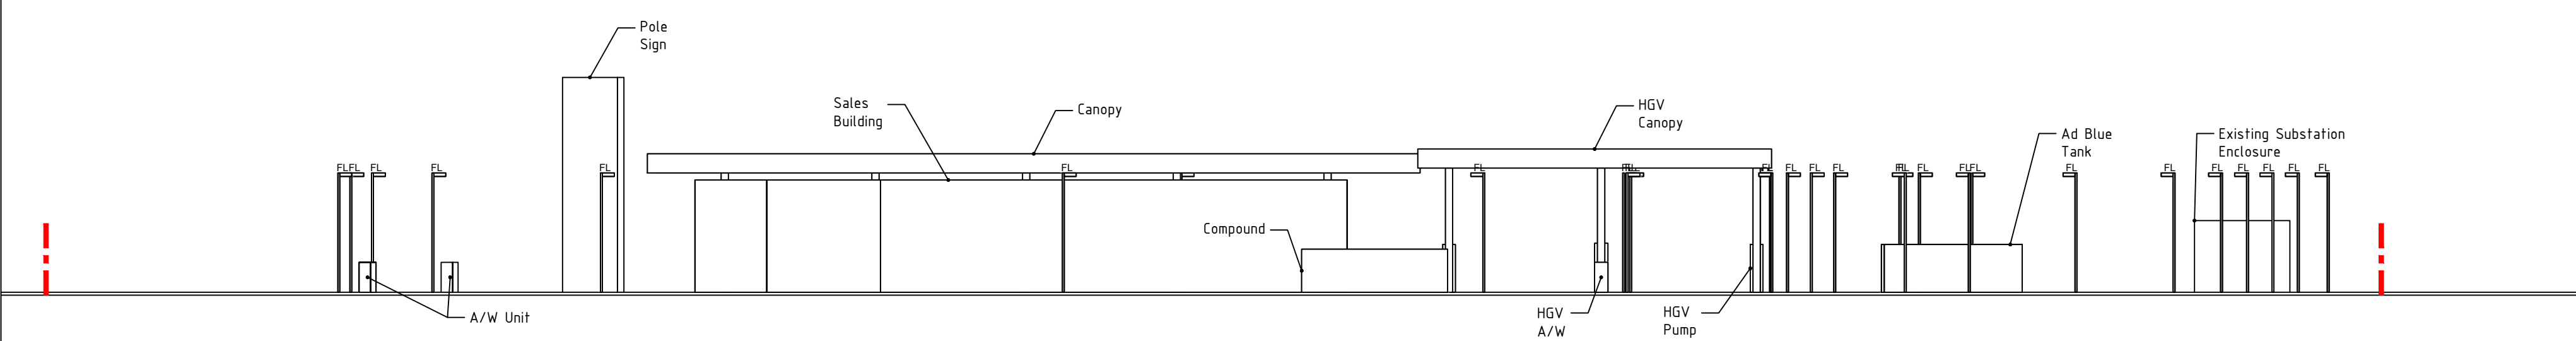
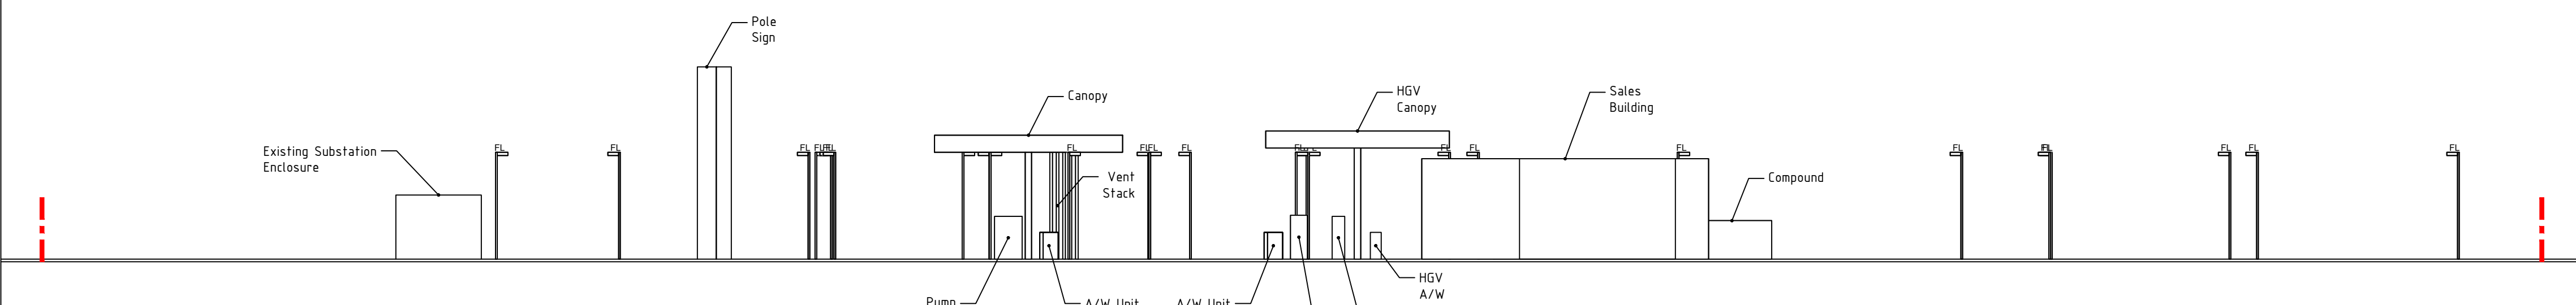
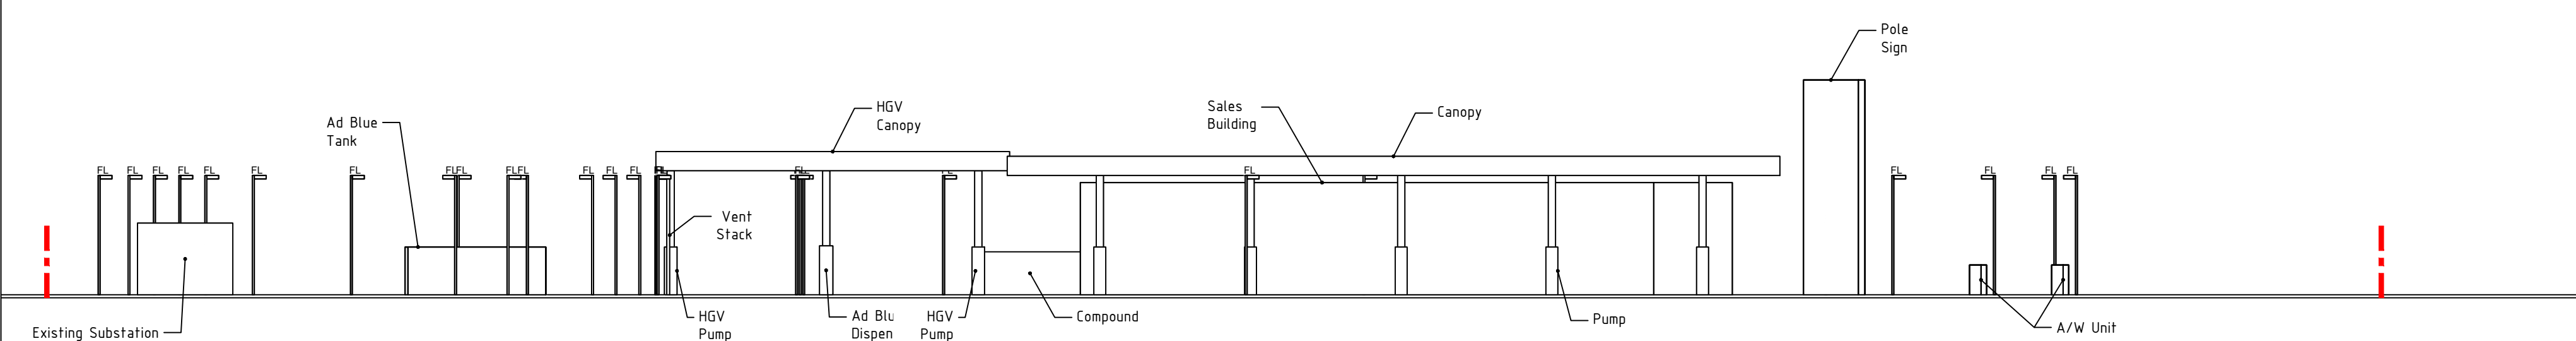
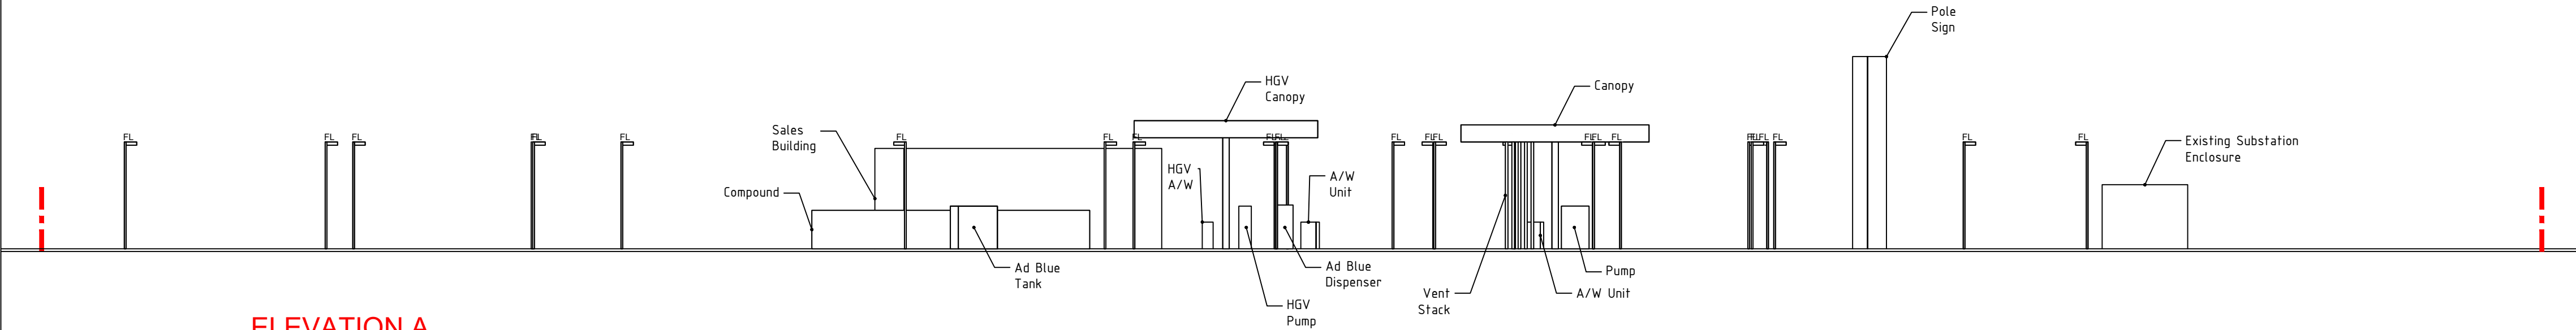


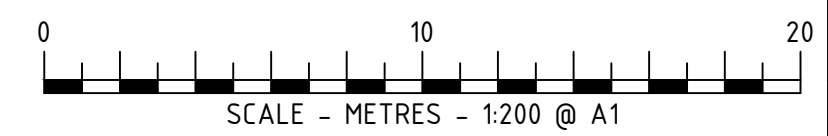

A1
ORIGINAL
PLOT SIZE

ELEVATION D
Scale - 1:200

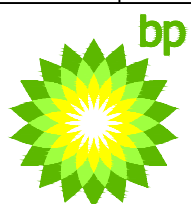

NR	DATE	DESCRIPTION
REVISIONS		
STATUS		PLANNING DRAWING
BP OIL UK Ltd Asset Development		
BP OIL UK Ltd Asset Development WITAN GATE HOUSE MILTON KEYNES BUCKS MK9 1ES Tel No 01908 853000 Fax No 01908 853999		EMSWORTH SF CONNECT A27 Westbound, Emsworth, PO10 7RB
DRAWN: RRB DATE: 28-07-2020 DESIGN CHECKED: PSB DATE: 29-07-2020 APPROVED: - DATE: - ATRACK CHECKED: - DATE: - SCALE: 1:200 @ A1		EXISTING SITE ELEVATIONS
SCALED DIMENSIONS SHOULD NOT BE TAKEN FROM THIS DRAWING (APPROPRIATE FOR A1 ONLY)		
ARCHITECT: MBH		
DRAWING NUMBER		REV
14 776-21		-
This drawing has been produced in accordance with BP Oil UK Ltd retail design standards & current legal requirements. Copyright of BP Oil UK Ltd. Illegal use is prohibited. Reproduction only with permission of BP Oil UK Ltd. BP Oil UK Ltd, Asset Development, 500-600 Witam Gate West, Milton Keynes, MK9 1ES		