


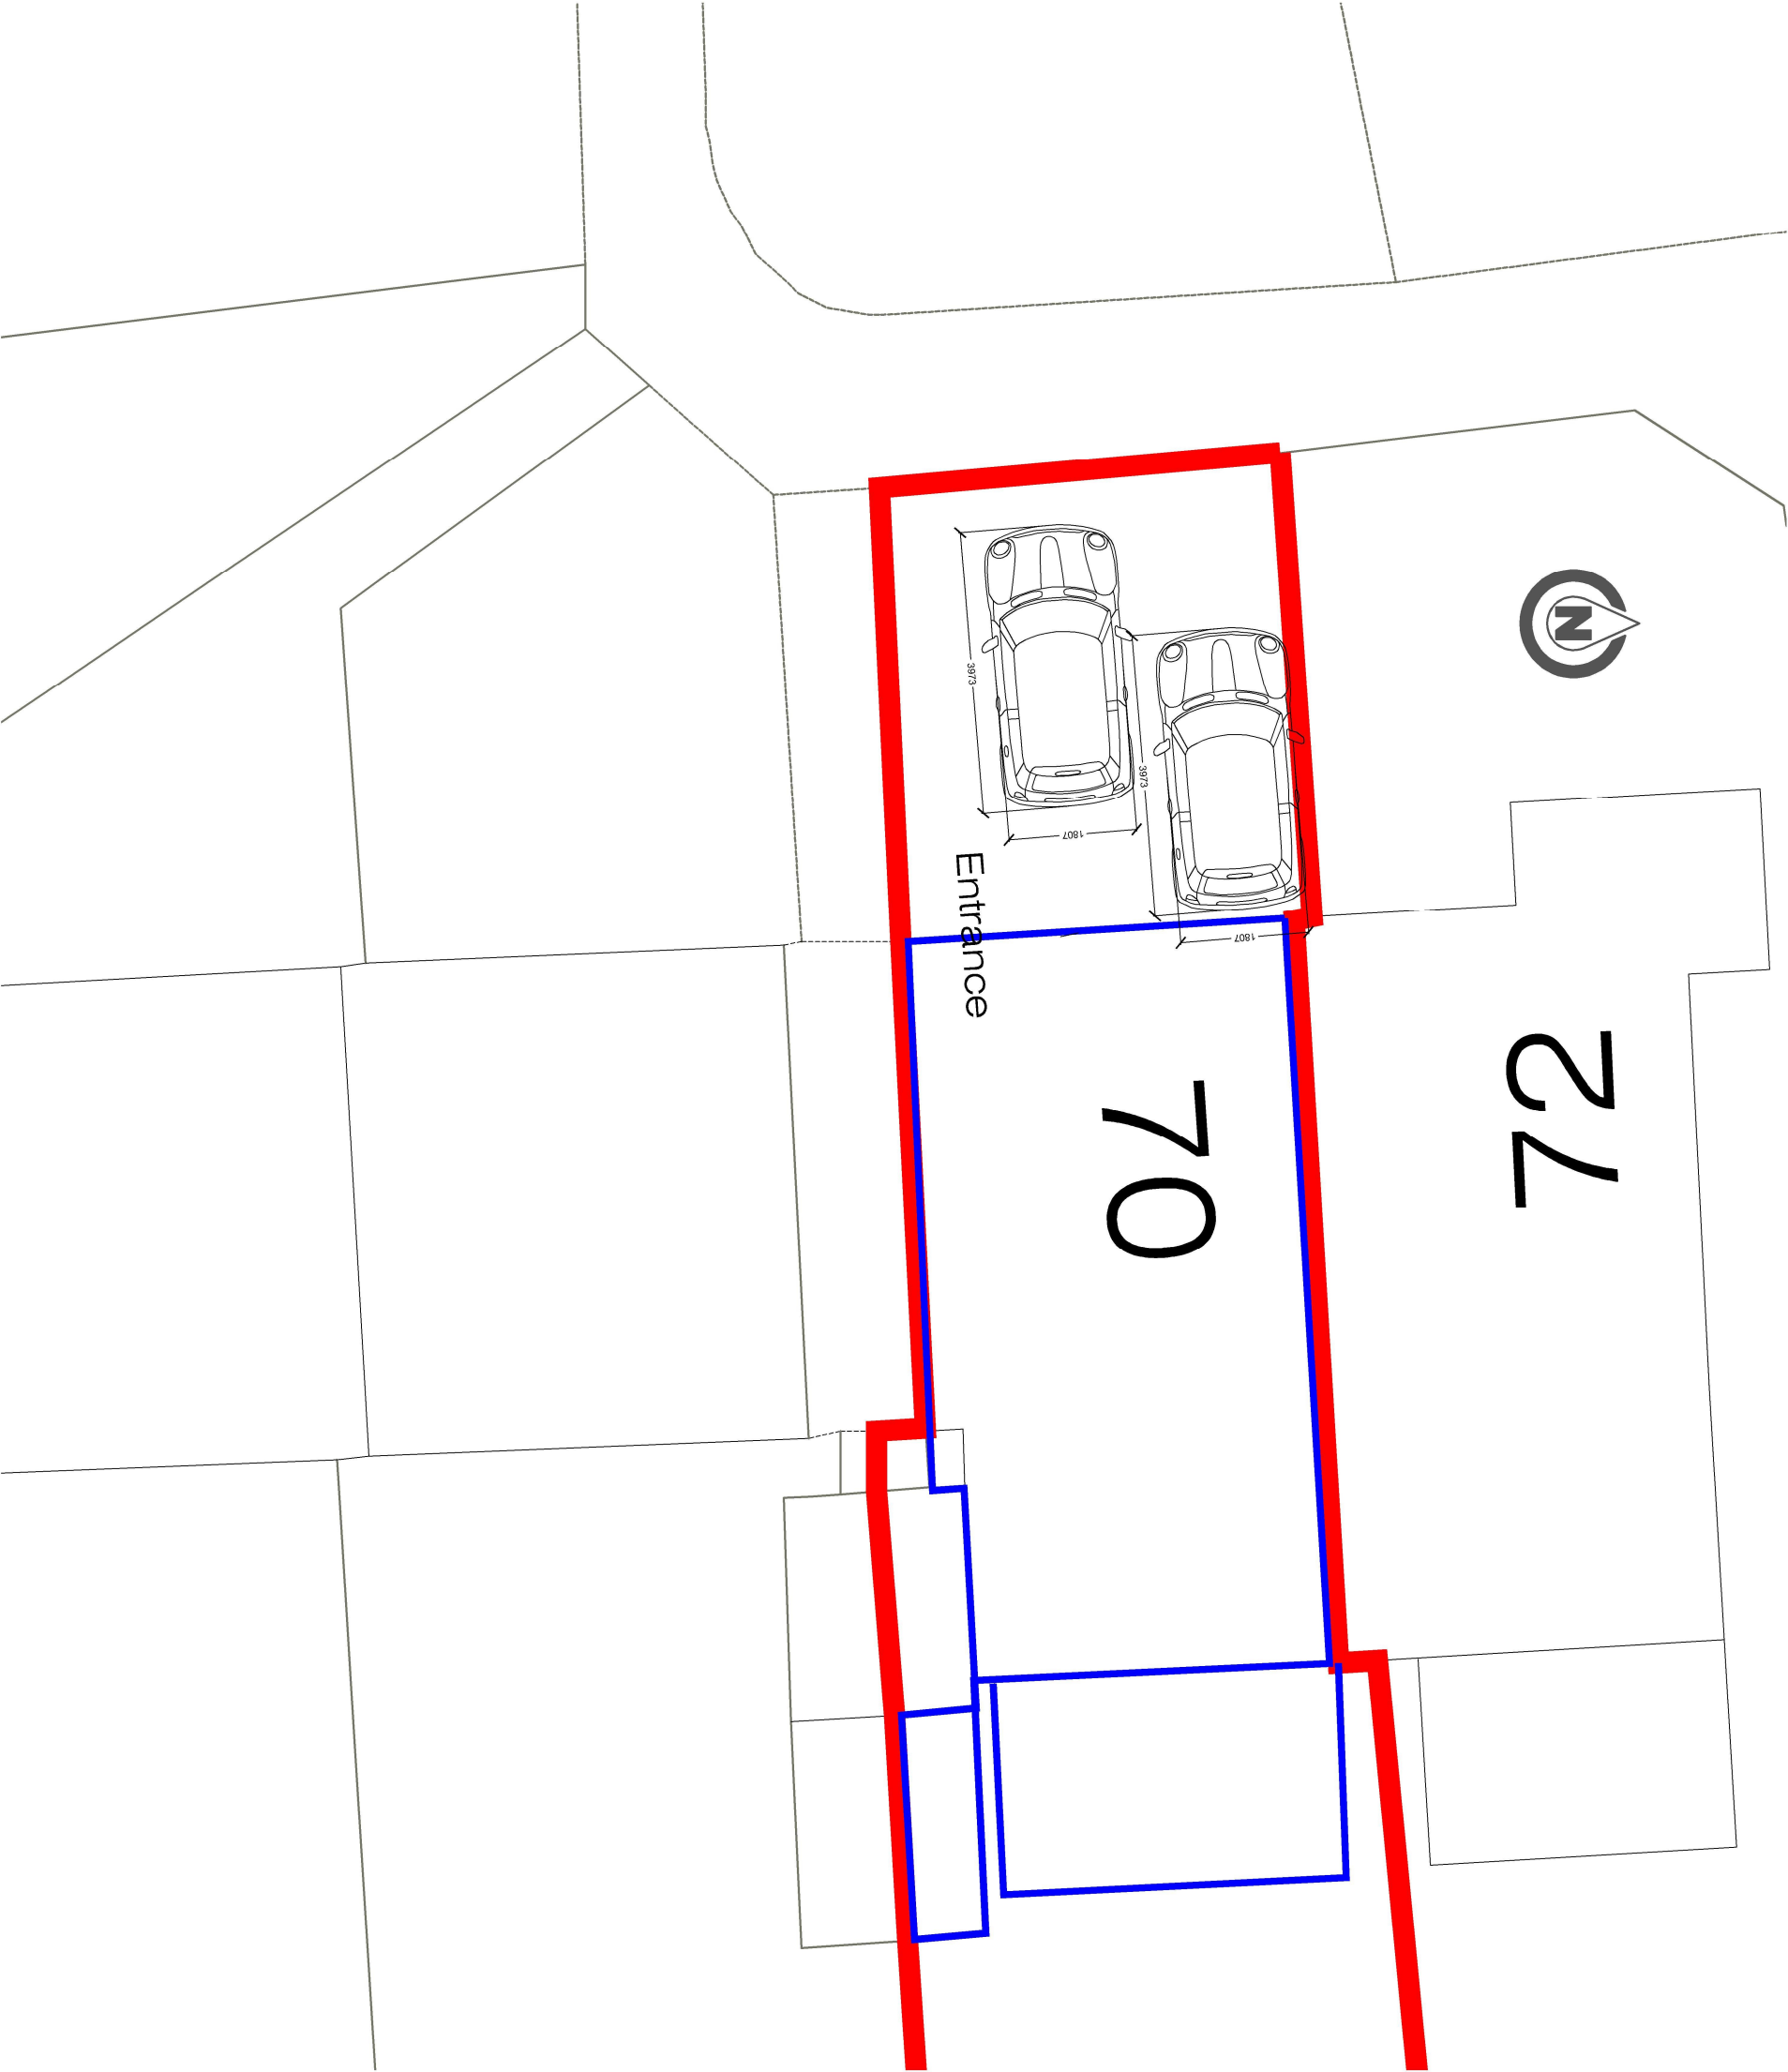

A	19.11.20	Vehicle No reduced	TC
A	13.11.20	Vehicle size	TC
Rev	Date	Notes	By



Client:	Mr Paul Miles				
Project:	70 Abbotstone Avenue Havant Hampshire PO9 2HN				
	Rear Extension / loft conversion				
Title:	Car Parking				
Drawing No.	1208.E.01.03			Rev:	B
Scale:	A3 @ 1:100		Date:	25.09.20	
Drawn By:	TC		Checked By:		LBC
Issue:	Planning Application				