


56 Fourth Avenue PO9 2QX - Location Plan

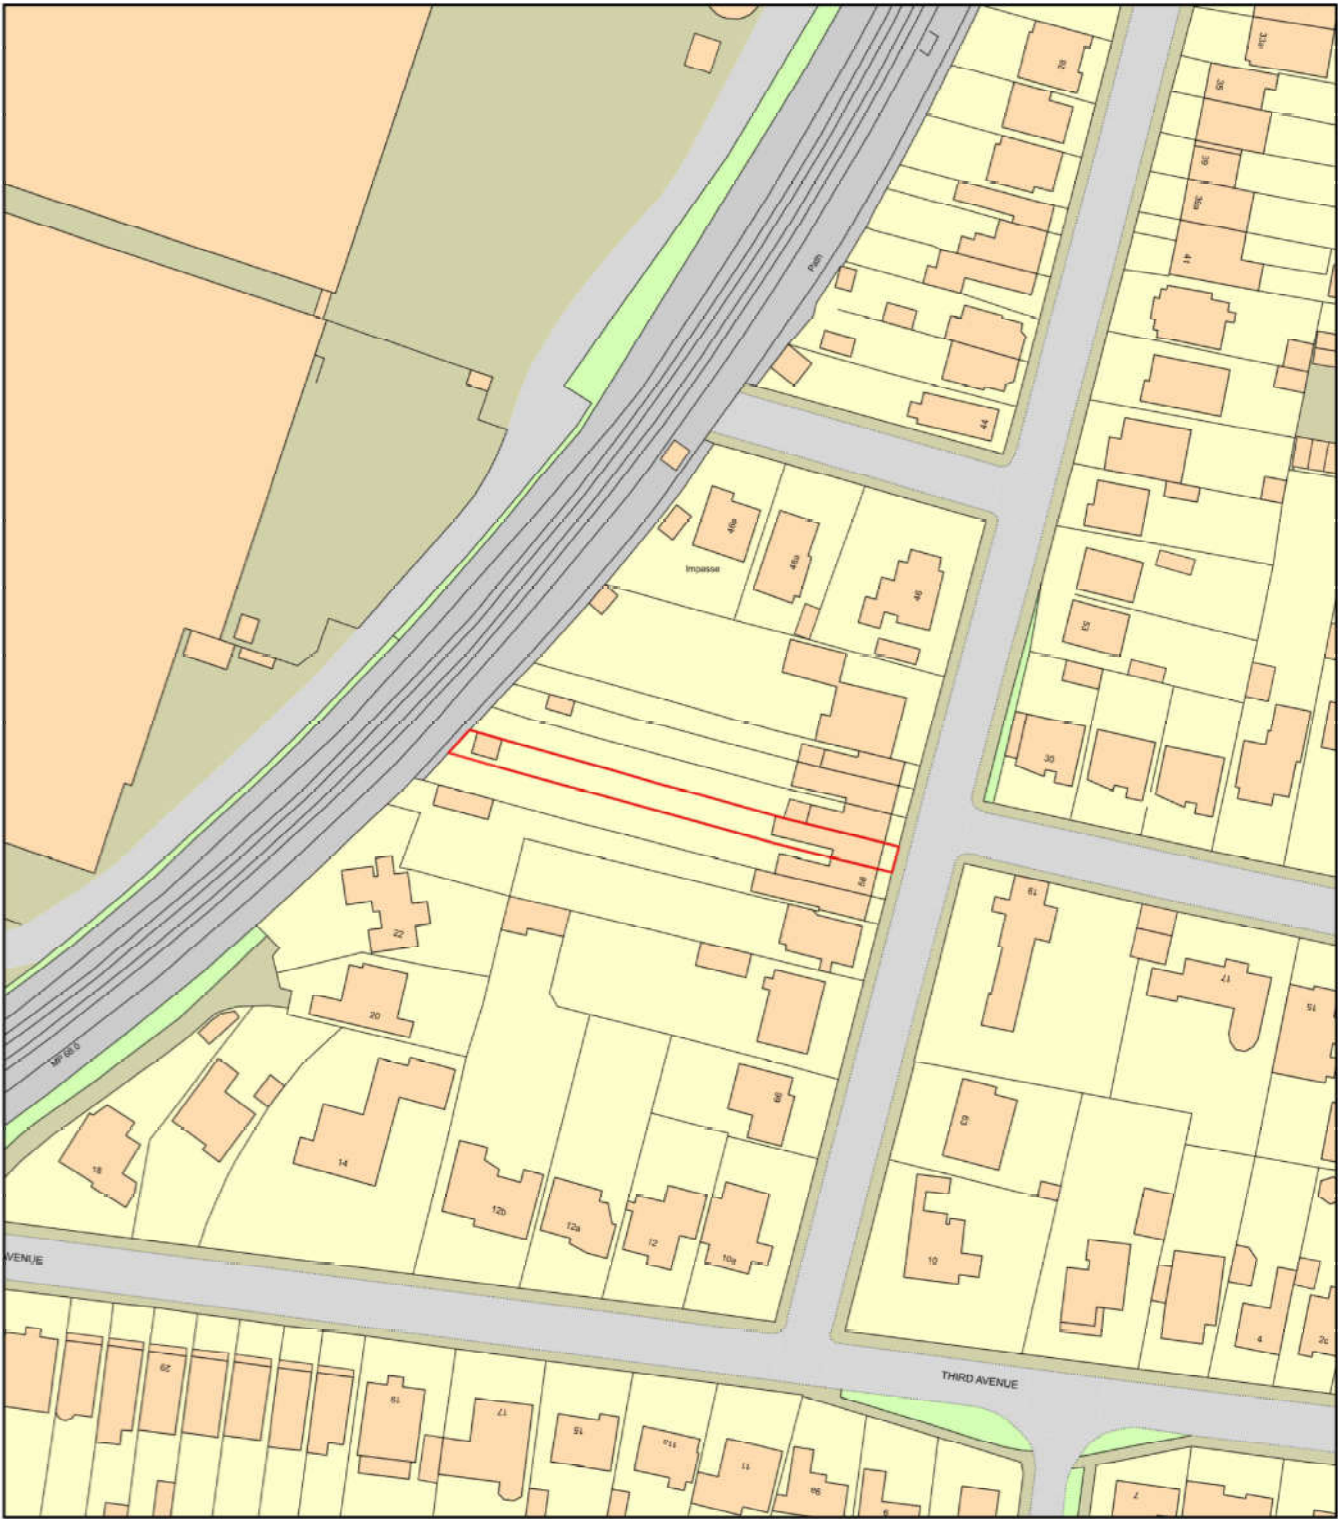

0 50
Metres



Plan Produced for: Parkers Design
Date Produced: 30 Nov 2020
Plan Reference Number: TORQM20335114255643
Scale: 1:1250 @ A4

© Crown copyright and database rights 2019 OS 100042766

1:500									50
1:200									20
1:100									10
1:50									5



PROJECT	56 Fourth Avenue PO9 2QX			CLIENT		Wilson		
				Date	Issue Date	Scale (@ A3)		
SHEET	Location			Drawn by	SW	DRAWING NUMBER		REV
				Checked by	SR	P206		