



Existing East (Side) Elevation

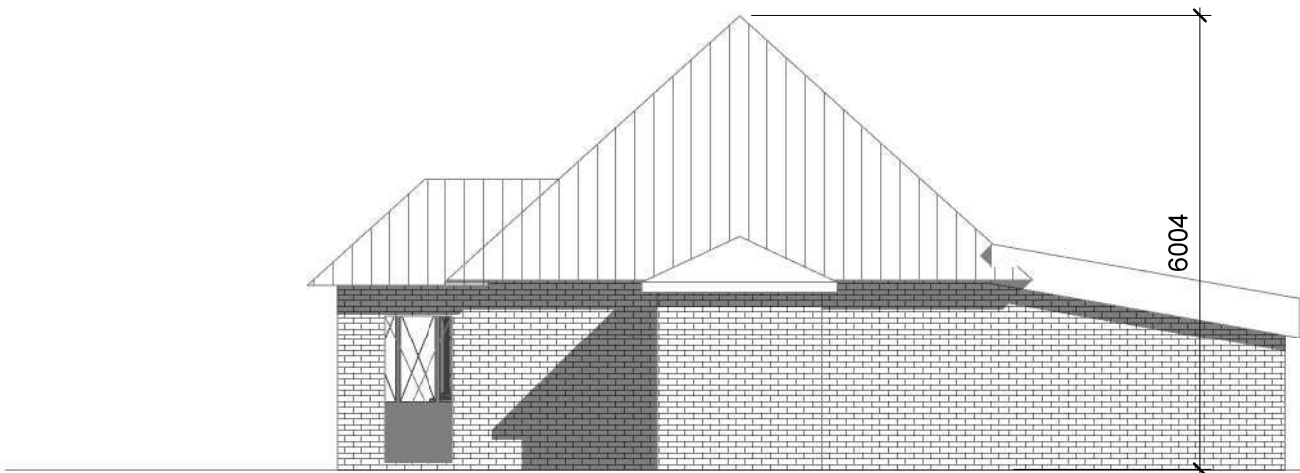


Proposed East (Side) Elevation

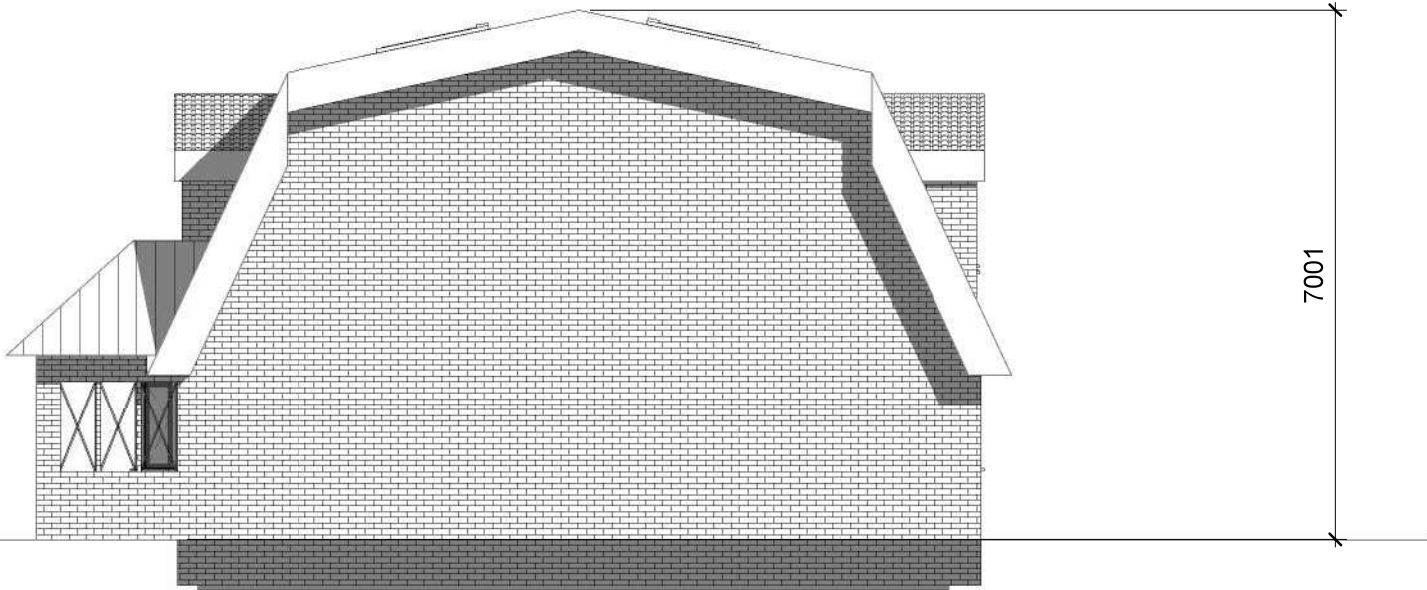


1 East
1 : 100

Proposed West (Side) Elevation

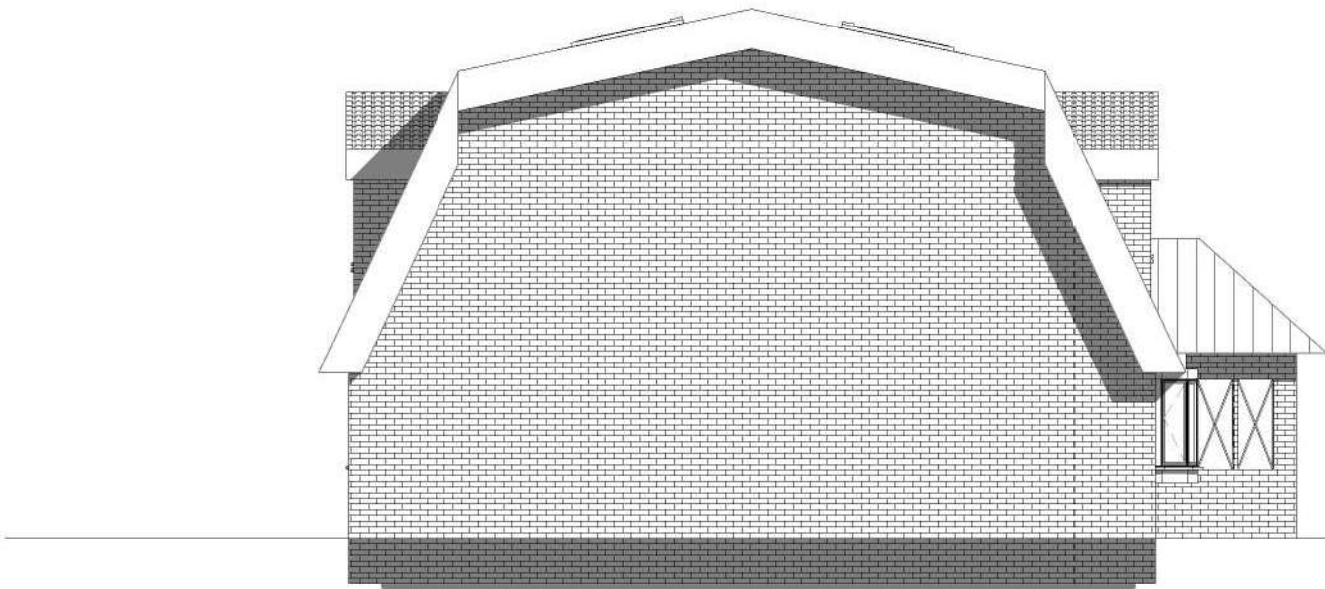

2 West
1 : 100

Existing West (Side) Elevation

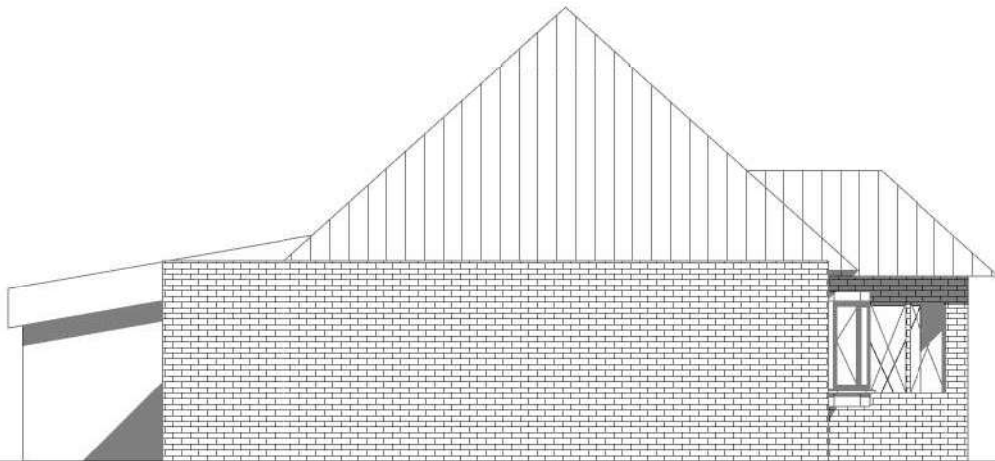

1:500		100
1:200		20
1:100		10
1:50		5