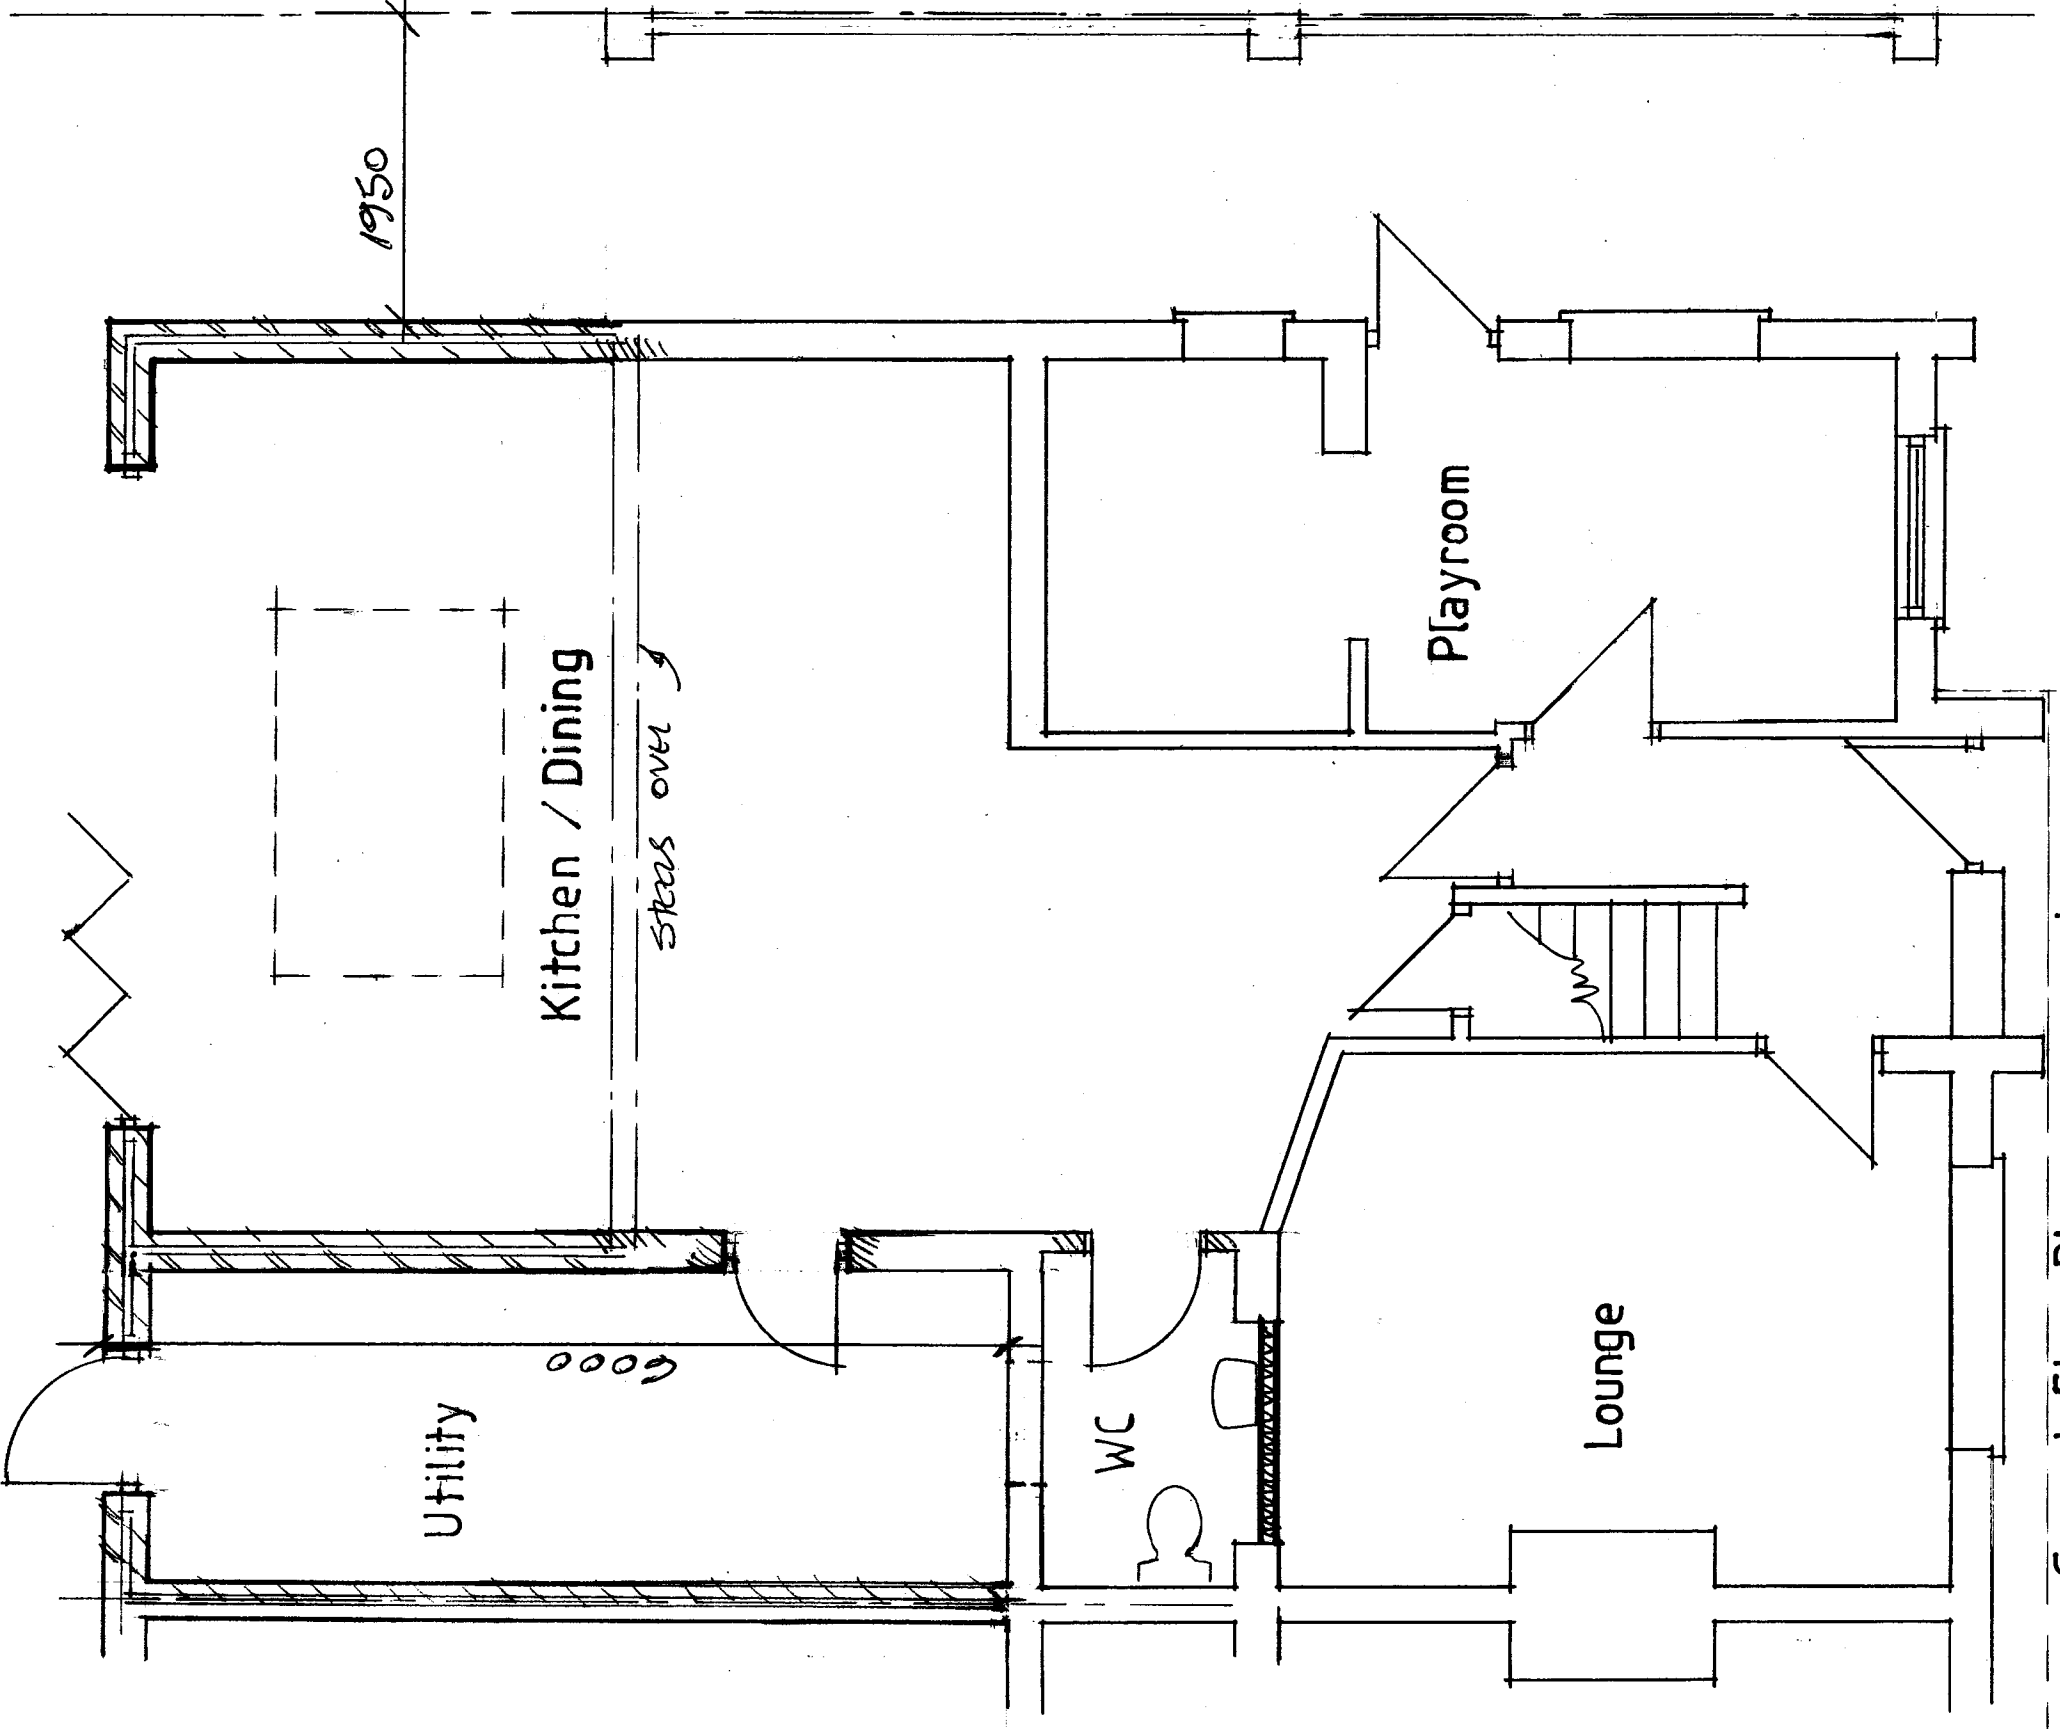


Scale 1:50

82 Cunningham Road
Waterlooville

Scale 1:50

August 2020