




**CAD**

Critchley Architecture And Design Ltd.  
Contact: 02392 474 919 | info@caad.online

The Old Brewery, 15E South Street, Havant, PO9 1BU

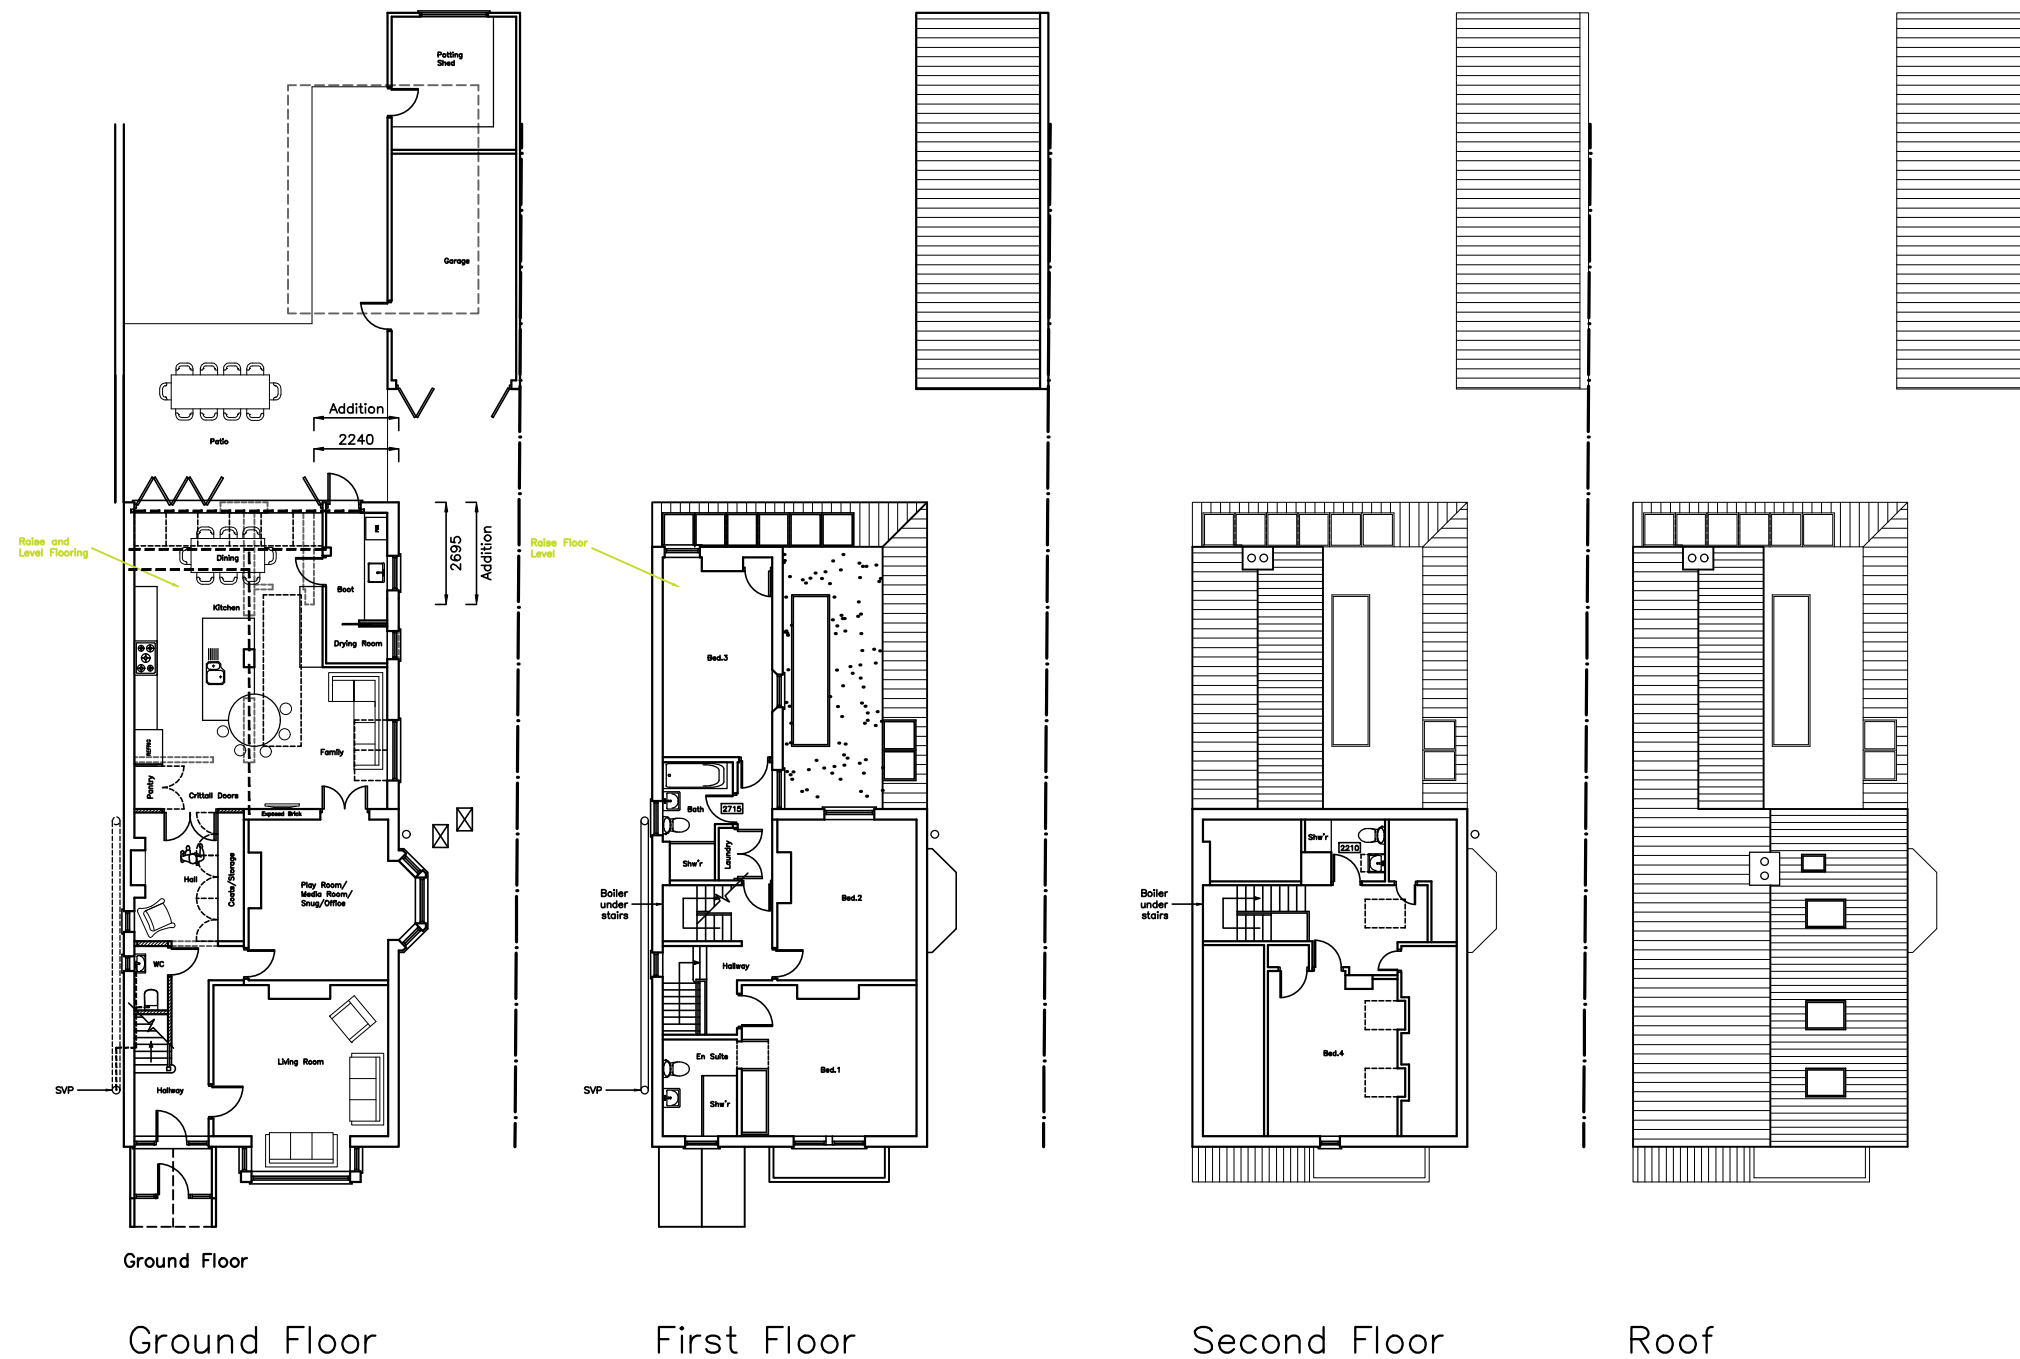

## Proposed Floor Plans

### Revisions

- Plan updates/28.03.2020/SAR
- Client Revisions/06.07.2020/CAL
- WC move/11.11.2020/SAR
- 

48 Westbourne Av,  
Emsworth,  
Hampshire,  
PO10 7QU

Scale A1=1:100, A3=1:200  
Drawn SAR  
Date 05/02/2020

20005-401<sup>C</sup>

20m

40m

60m

80m