


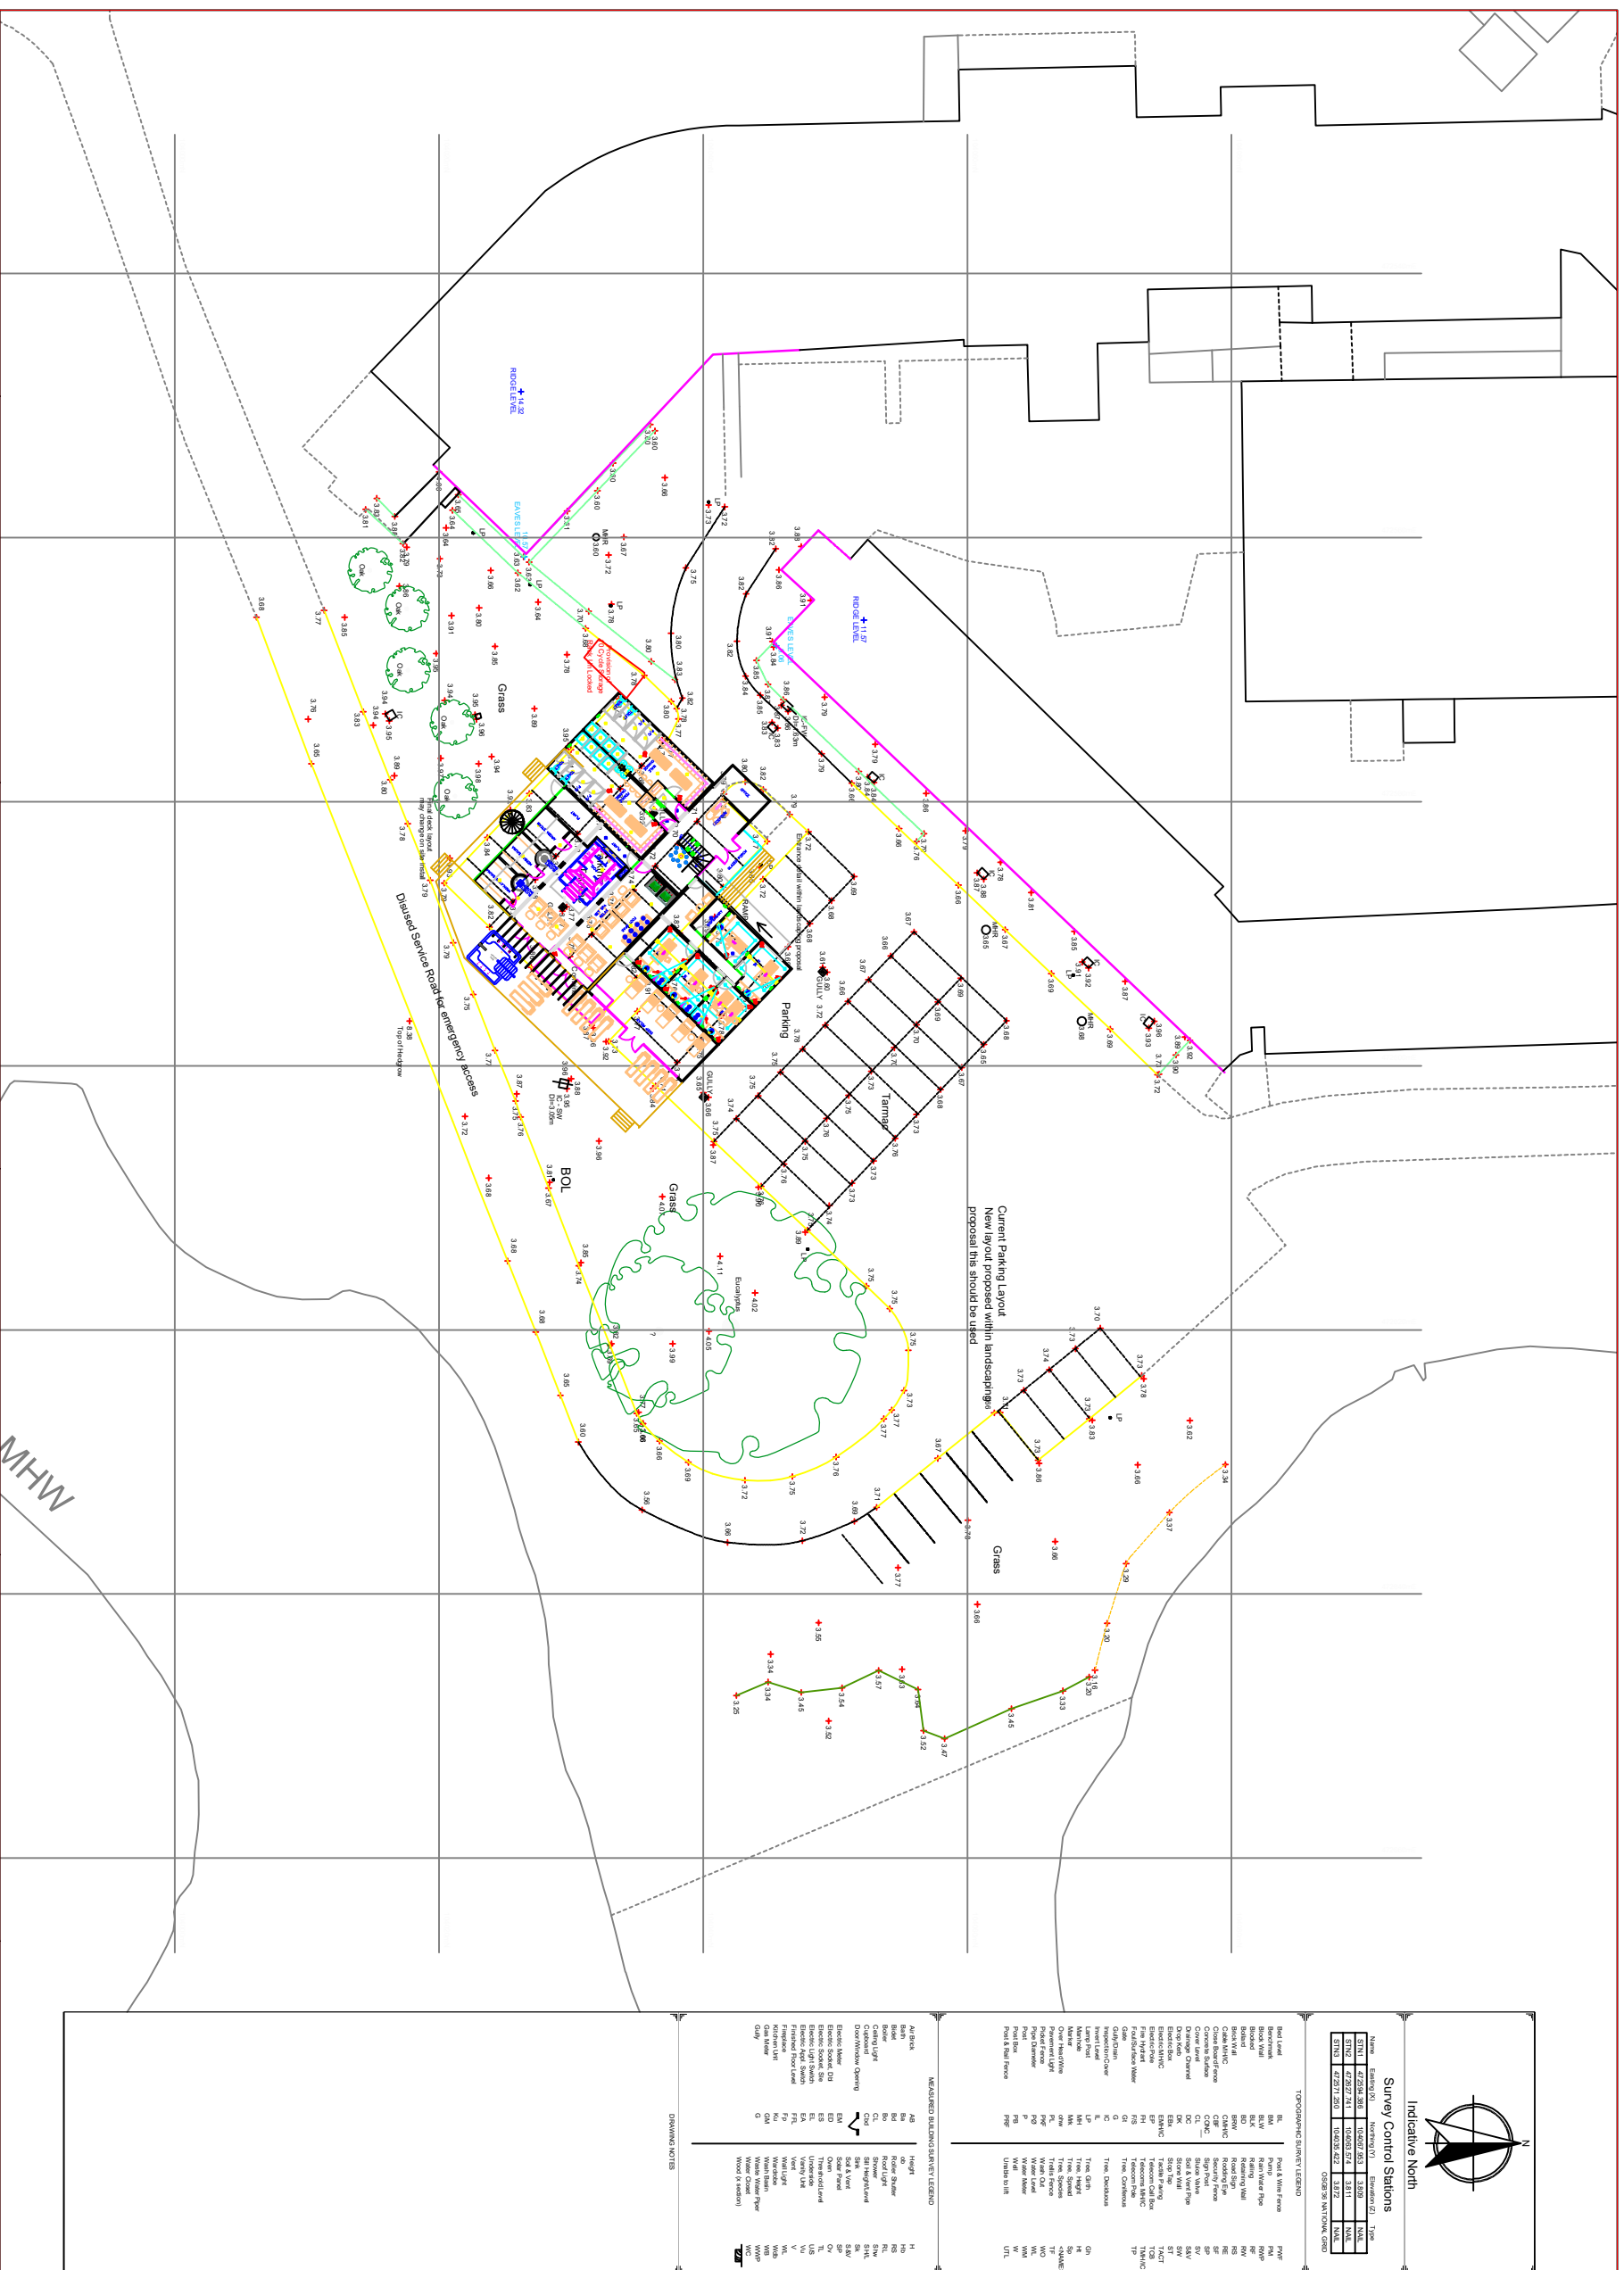

	Light Switch.		Double Light Switch.		Troble Lamp.		13 amp IP65 Rated Double Socket Outlet.			Muslc control.		Mechanical Air Extraction sensor controlled by on/off with timer.		Ceiling Speaker
	Dimmer Switch.		Floor Lamp.		13 Amp Double Socket with 5v USB Sockets		13 amp Fused Spur .			Indoor Speaker, Ceiling Mounted.		hot and cold water supply.		Panic Button
	Fire Sensor.		Double Directional Spotlight.		13 amp IP65 Rated Fused Spur.		Intercom Access Control			Air conditioning unit.				
	Spotlight.		Double Directional Spotlight IP65 Rated.		13 amp IP65 Rated Fused Spur.		Cotter LED Lighting.			Under floor heating.				
	Emergency Battery Powered Light fitting.		Feature wall light IP85 rated.		TV Aerial.		Astro Porto Plus Twin Light.			Drain.				
	Spotlight IP Rated for Wet Areas.		Napture Large Smoked Pendant Lamp, 70x29in.		Shower Socket.		Soil waste.			Tivoil 1338002.				
	Dimmable Spotlight.		Feature Pendant Light.		CAT 5A ceiling.		Mechanical Air Extract.			Tempered fresh air.				
	Floor Spotlight IP65 Rated, Astro 09x37 Single Beam.		Telephone Socket.		3 Ph. Rotary Indator.		CCTV Camera.			Comfort cooling.				
	RGB Story Sky Lights.		13 amp Floor Mounted Double Socket Outlet.		Kilimo Under Floor Heating.									

All dimensions and levels to be checked on site by contractor prior to preparation of shop drawings and commencement of any work on site. ADO of finished floor to be 4.61 or above. Dimensions must not be scaled from the drawing. This drawing and the copyrights and patents herein are the property of Spa Creators and may not be used or reproduced without consent.	
This drawing is to be read in conjunction with all relevant consultants and or specialist's drawings/documents and any discrepancies or variations are to be notified to Spa Creators before the attached work commences.	
Project: Langstone Quays	
Drawing: Proposed Spa Topographic Survey Including SPAshell Location	
SPA CREATORS	
DESIGN & DEVELOPMENT "THE STUDIO", COURTENAY DRIVE EMMER GREEN, READING, BERKSHIRE, RG4 8XH TELEPHONE: READING (0118) 947 1837 EMAIL: alishah@spacreators.co.uk	
Scale: 1:500 Date: 13/01/21 Drawn: ALEXJMW	Drawing number: LQPS_TOPG Revision: