
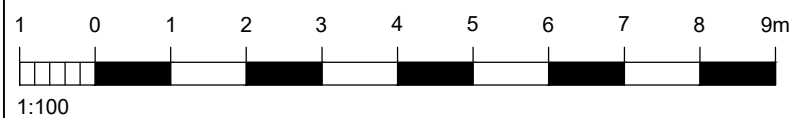
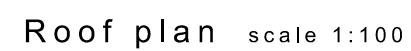


Dimensions to be checked on site before commencing work. Any discrepancies shall be reported to the architect immediately.

Where applicable this drawing is to be read in conjunction with other consultants' drawings.

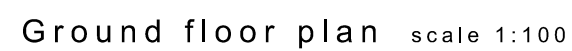

For MR & MRS JOHNSON	Title EXISTING PLANS				Office Tel: 01243 933732	 JB ARCHITECTURE
Project PROPOSED REAR EXTENSION & LOFT CONVERSION AT 45 ALAMEDA RD, WIDLEY WATERLOOVILLE, PO7 5HE.	Date OCT 2020	Drawn SR	Scale as noted @ A3	Checked -	Email: admin@jb-architecturedesign.com	
	Job Number PL-388.20		Drawing Number -02	Revision	Web: www.jb-architecturedesign.com	