
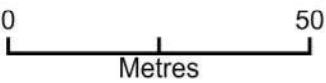


18 Springfield Close PO9 3NY - Location Plan

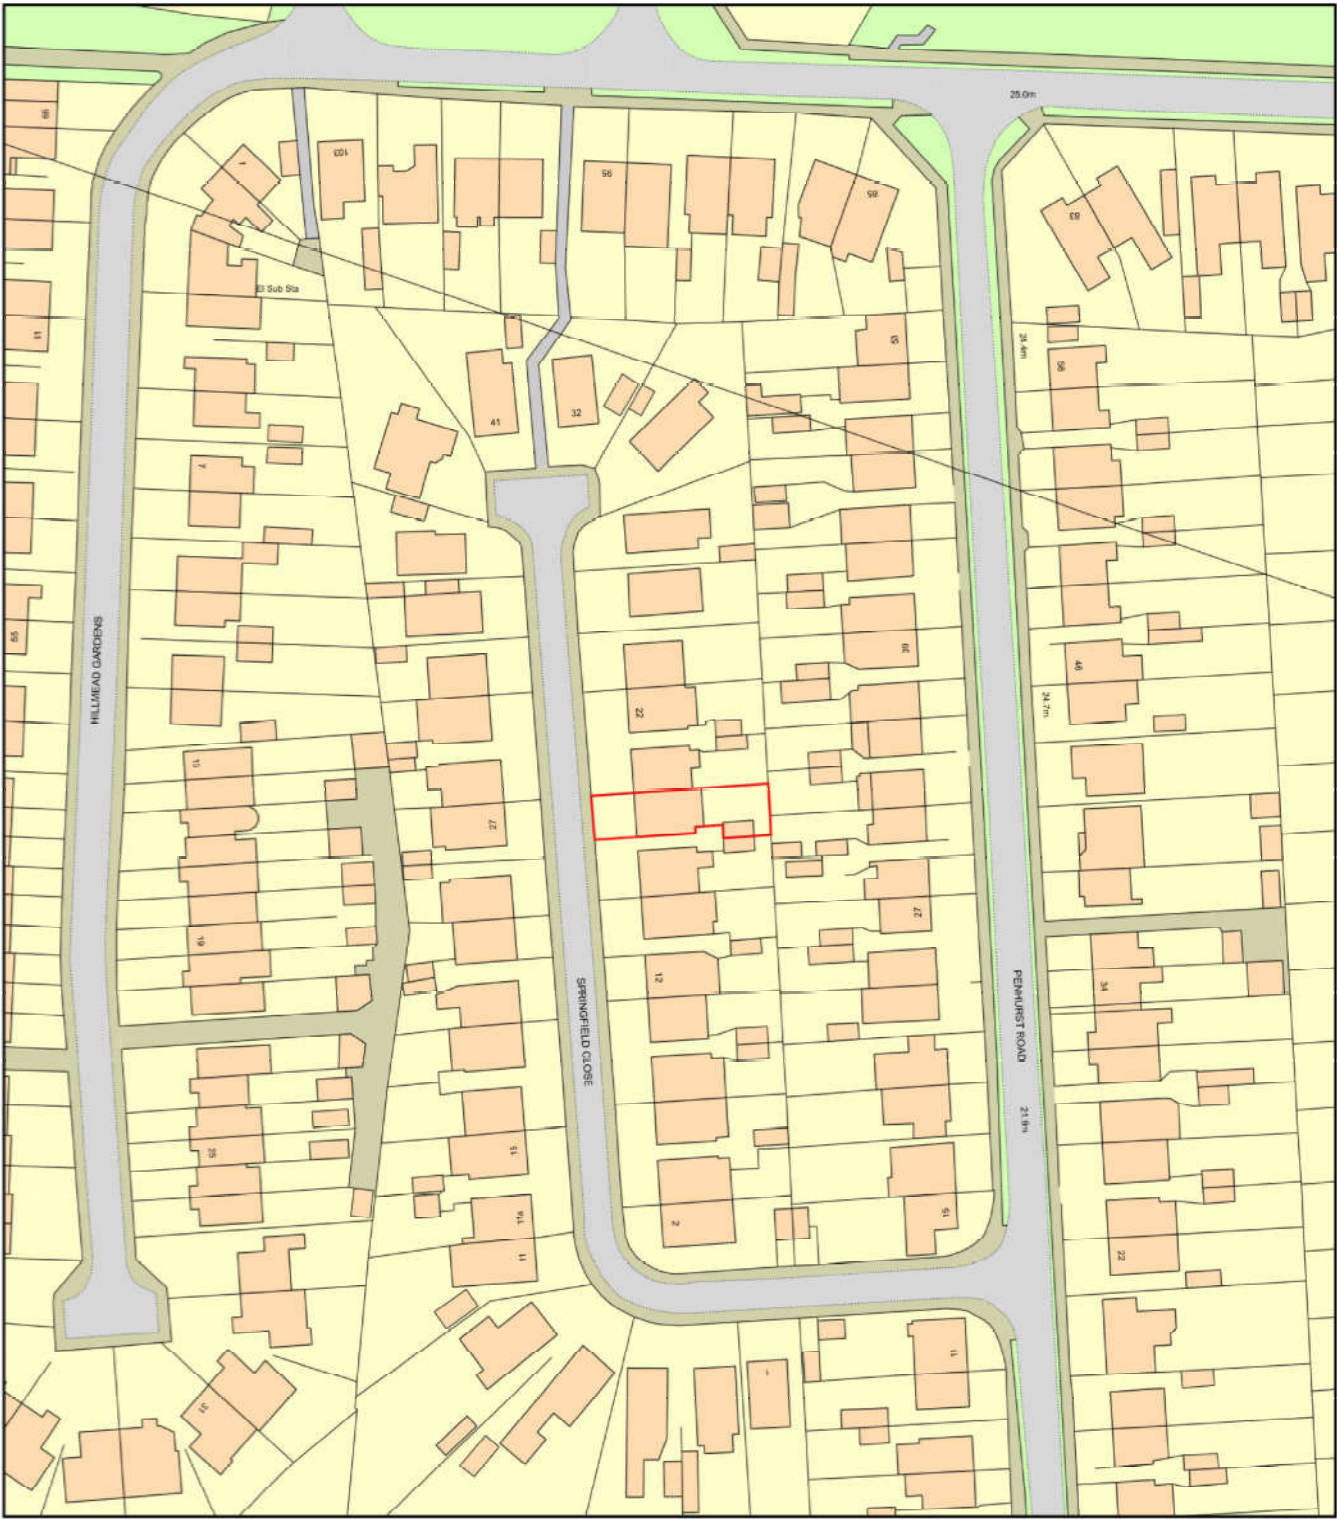

Plan Produced for: Parkers Design
Date Produced: 29 Dec 2020
Plan Reference Number: TQRQM20322172223243
Scale: 1:1250 @ A4

© Crown copyright and database rights 2019 OS 100042766

1:500	☐	☒	☒	☒	☒	☒	☒	☒	100
1:200	☐	☒	☒	☒	☒	☒	☒	☒	20
1:100	☐	☒	☒	☒	☒	☒	☒	☒	10
1:50	☐	☒	☒	☒	☒	☒	☒	☒	5



PROJECT 18 Springfield Close PO9 3NY	CLIENT		
	Date	Issue Date	Scale (@ A3)
SHEET Location	Drawn by SW	DRAWING NUMBER P107	REV
	Checked by SR		