


Planning

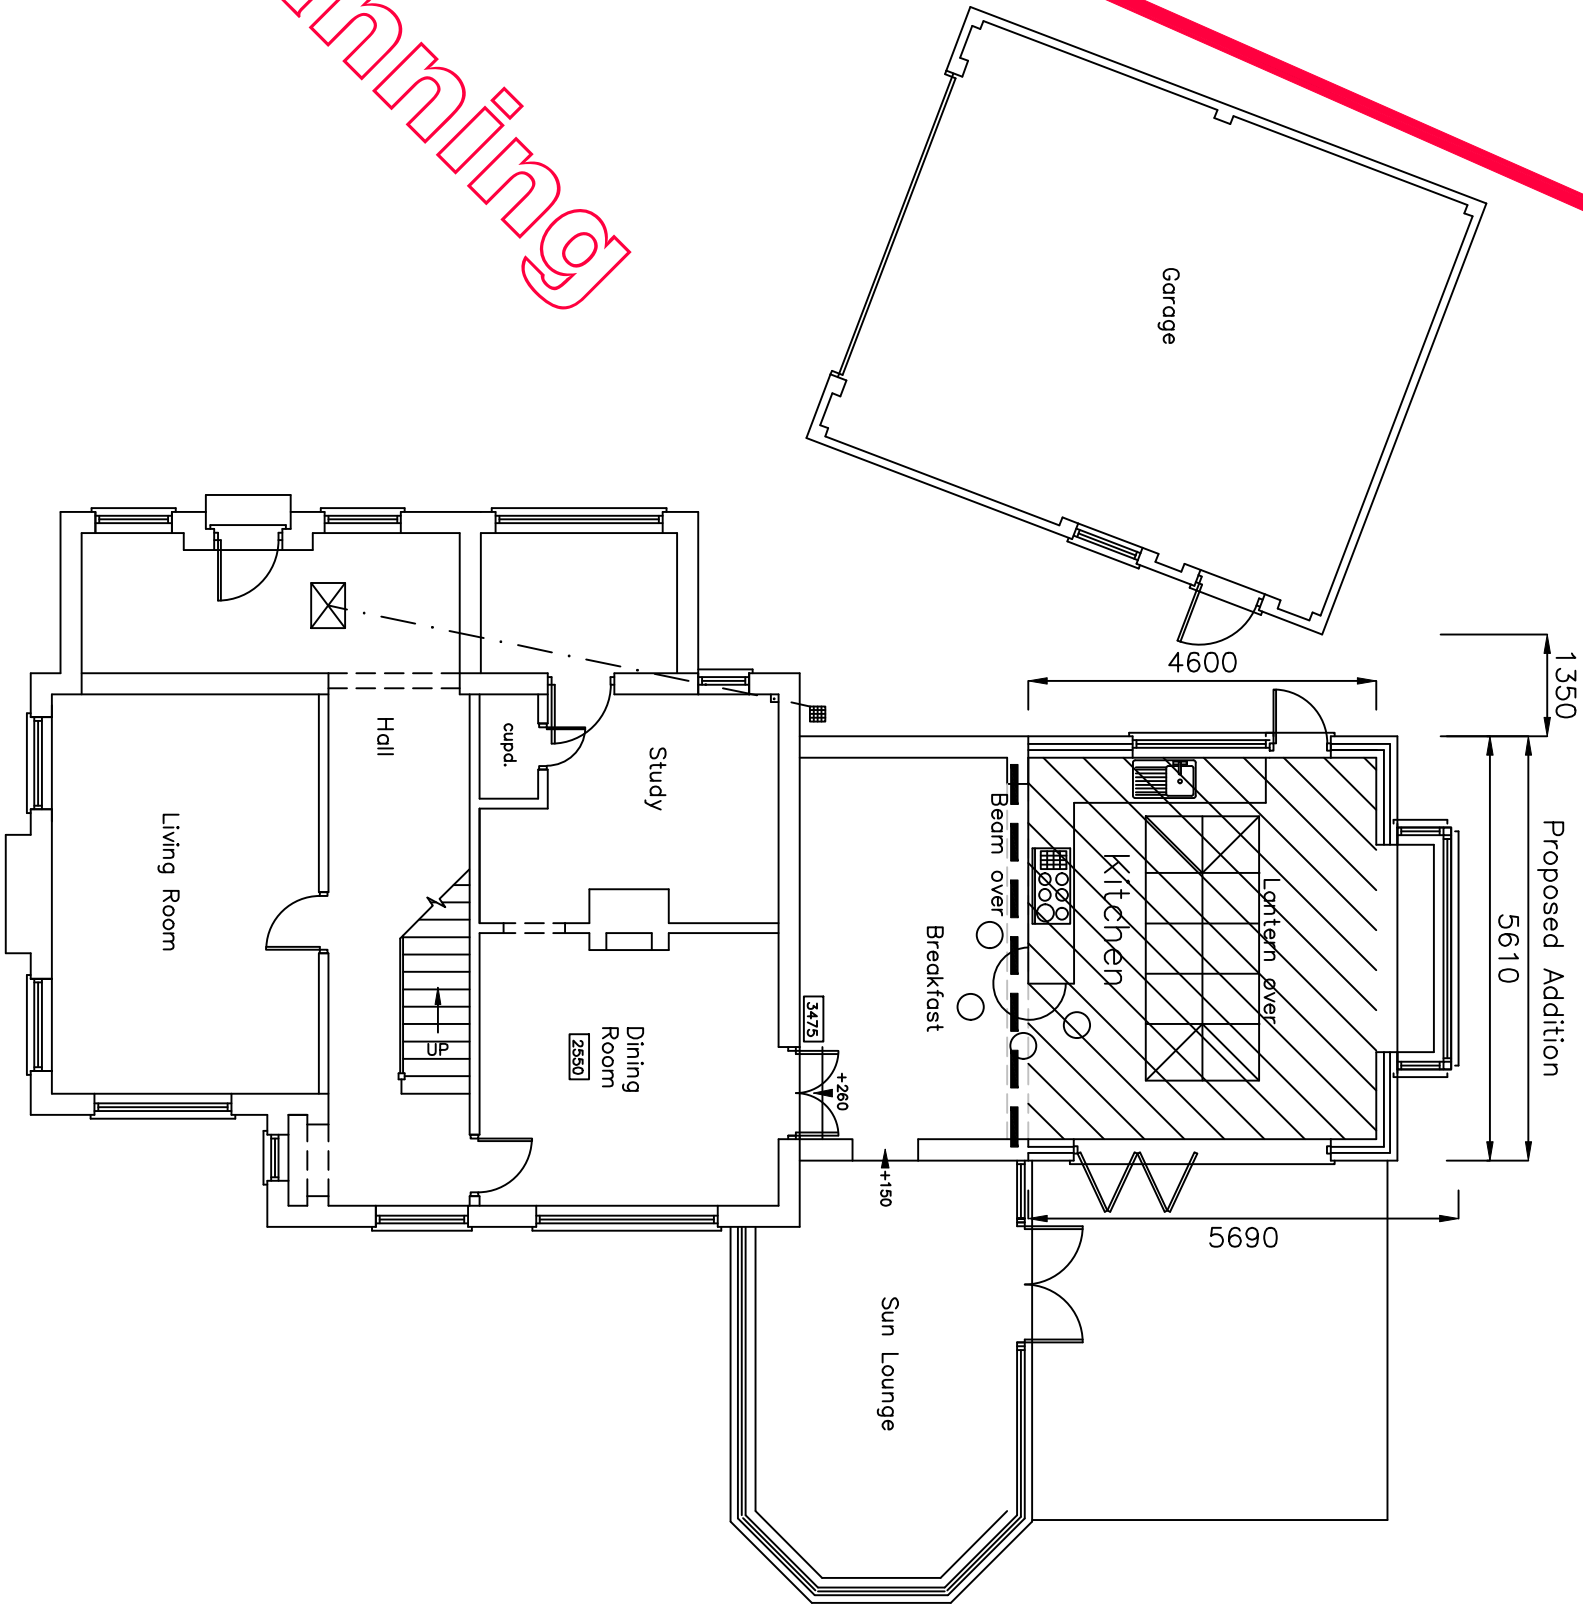

PROPOSAL PLAN

- Revisions
- a) Bay Window. 12/10/20 MHC
 - b)
 - c)
 - d)

140 London Road
Waterlooville
PO7 5ST

Scale A1=1:50, A3=1:100
Drawn JHL/MHC
Date 25/09/2020

20076-402 A

C&AD

Critchley Architecture And Design Ltd.
Contact: 02392 474 919 | info@caad.online

The Old Brewery, 15E South Street, Havant, PO9 1BU



10m

20m

30m

40m