



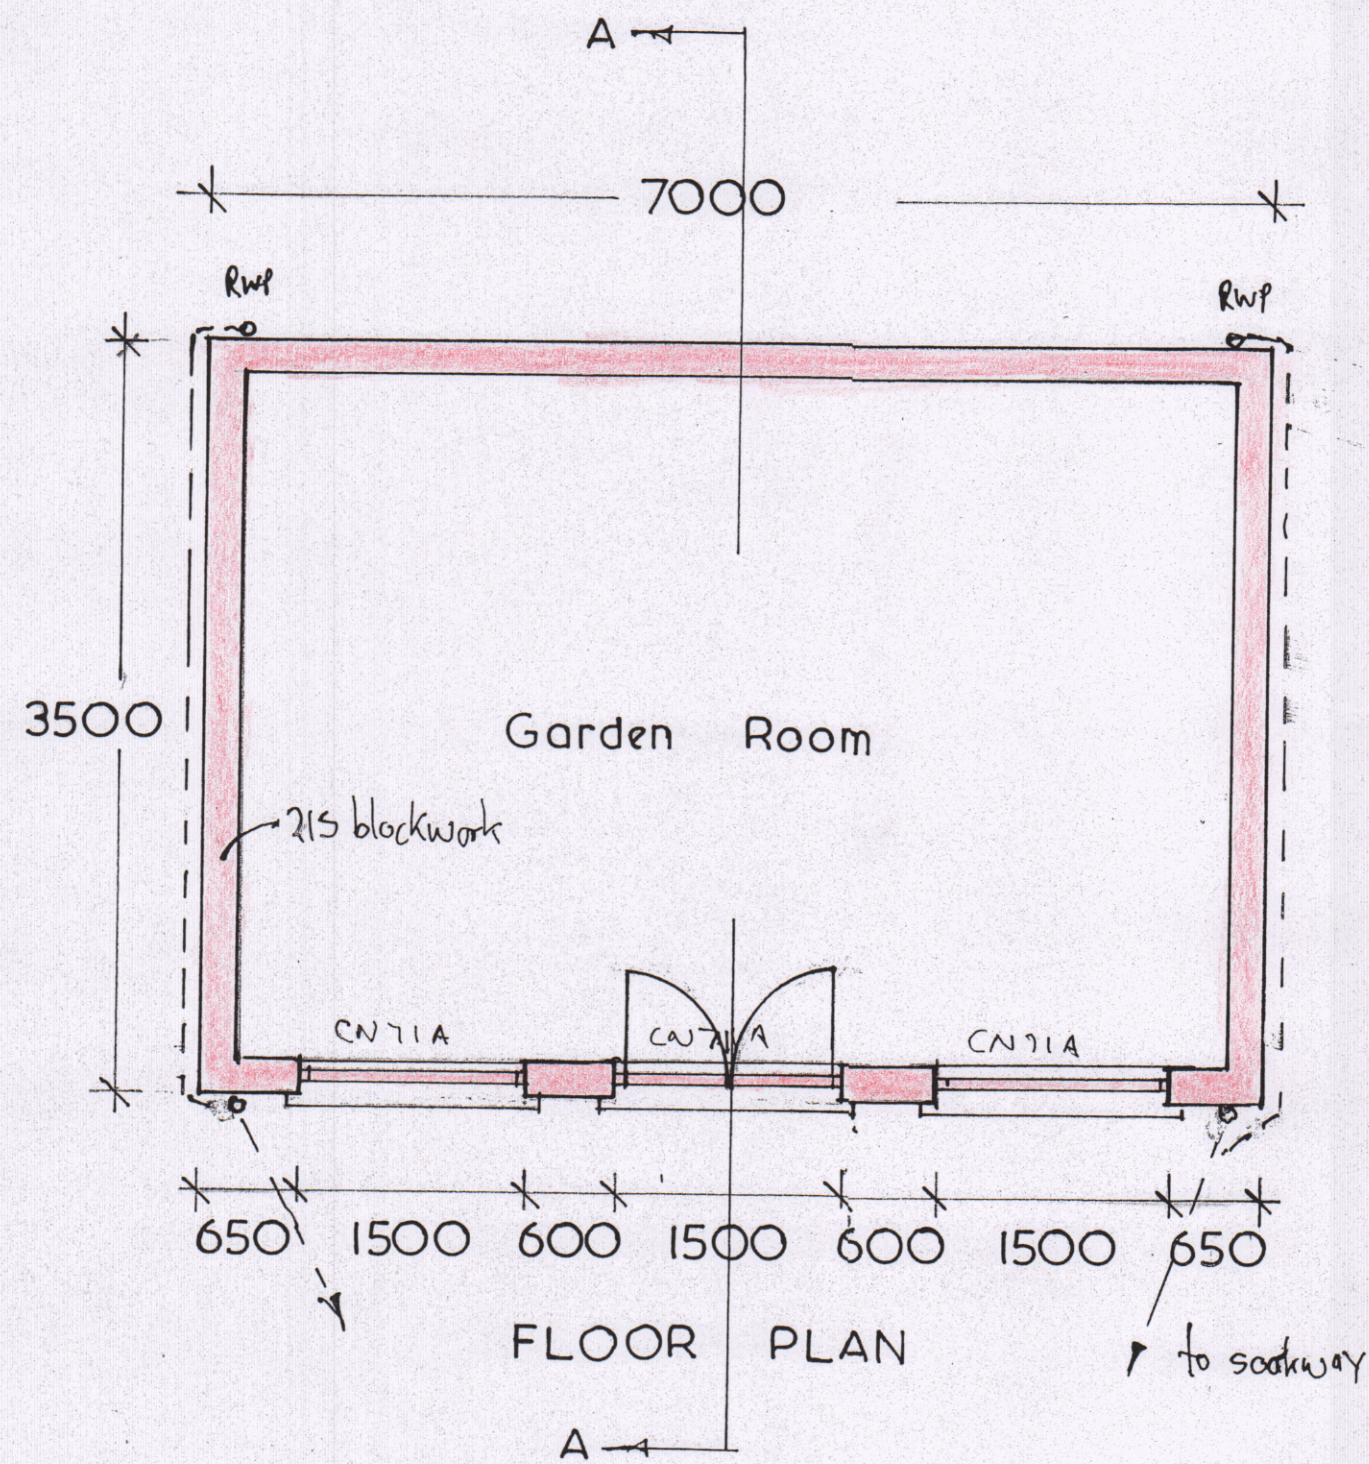

FRONT

Concrete tiles

2500

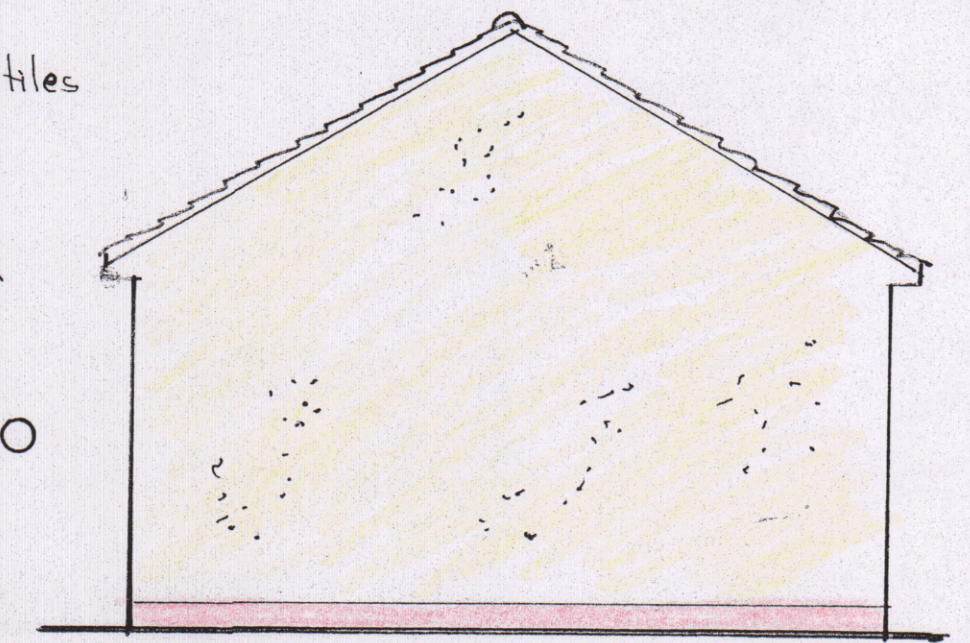


SIDE




REAR

Smooth rendered finish

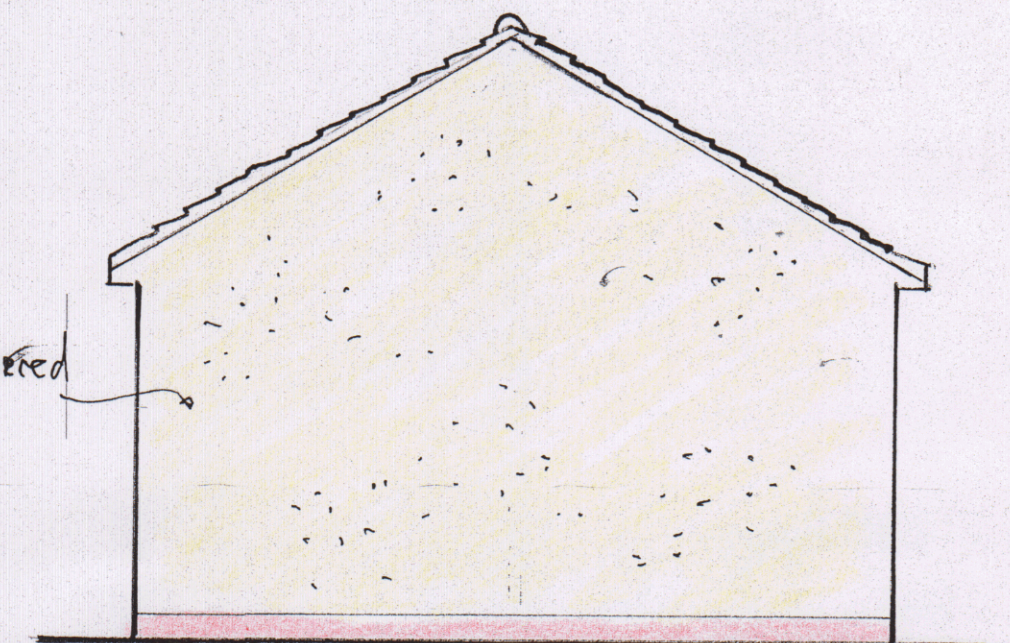


SIDE

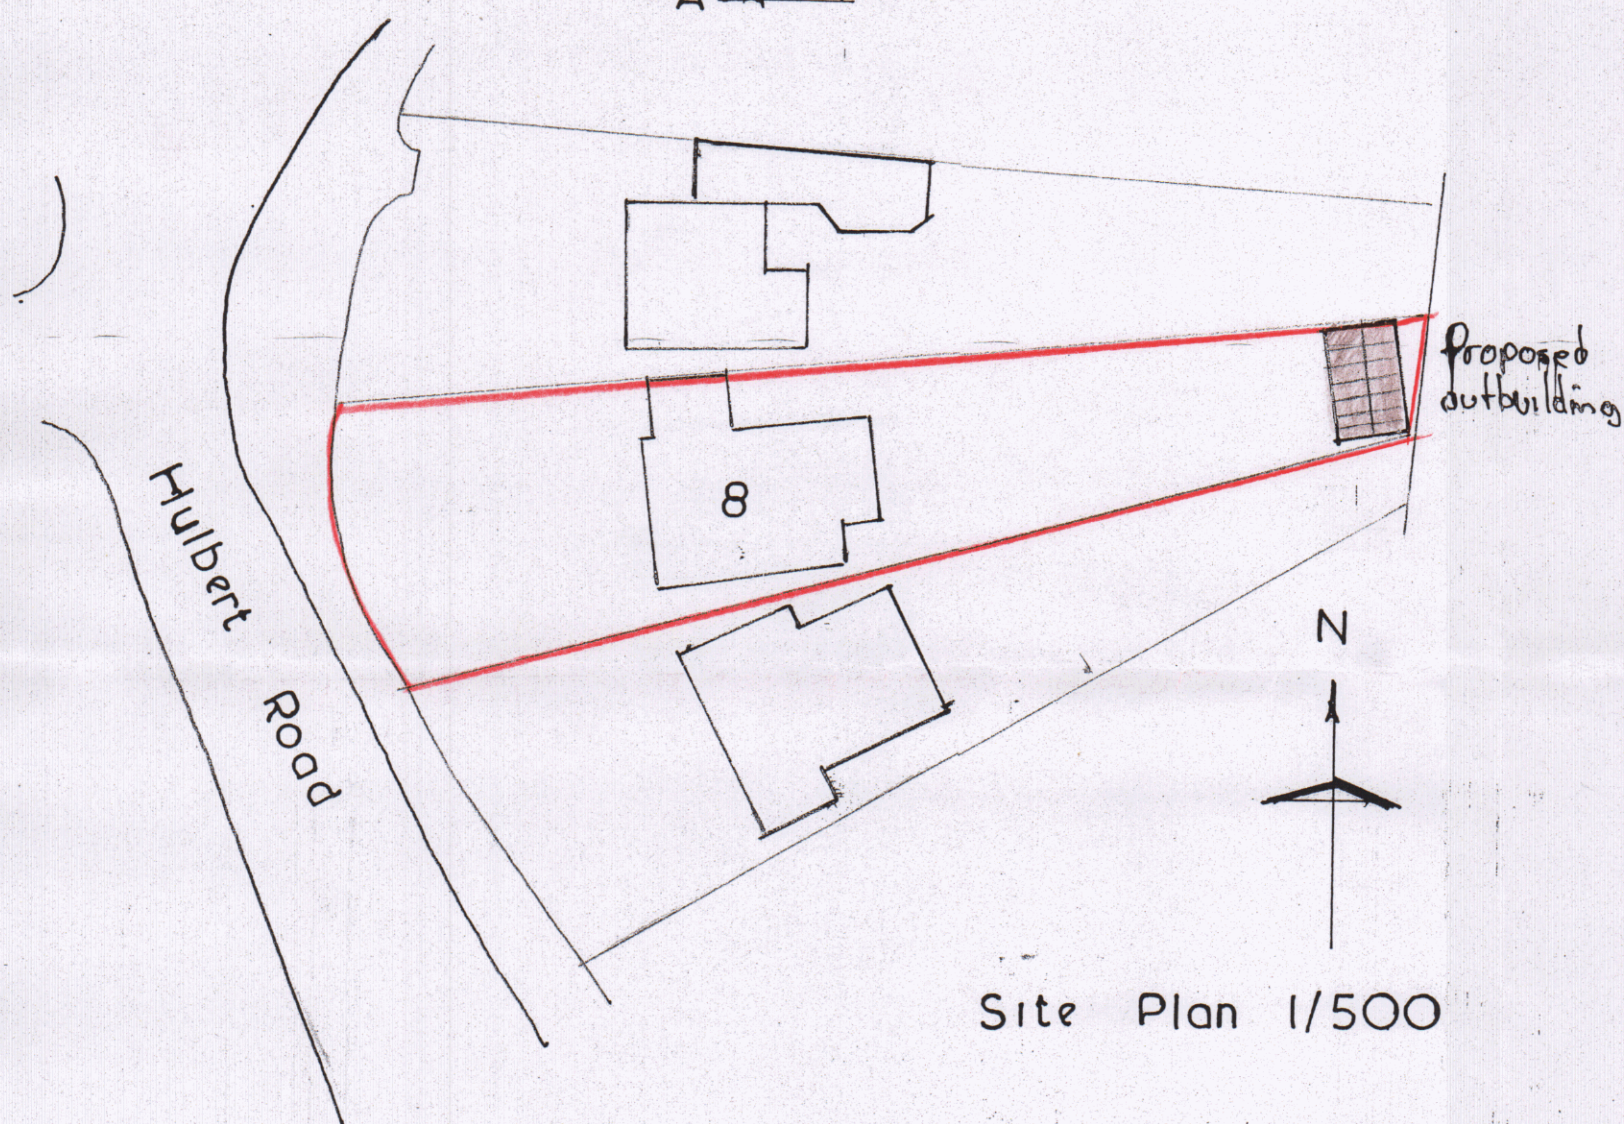


Site Plan 1/500

Scale

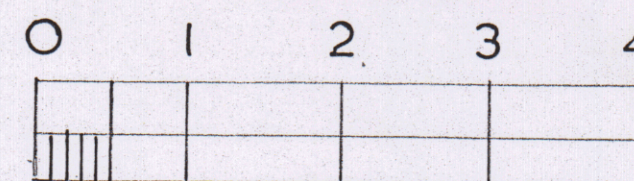

Metres

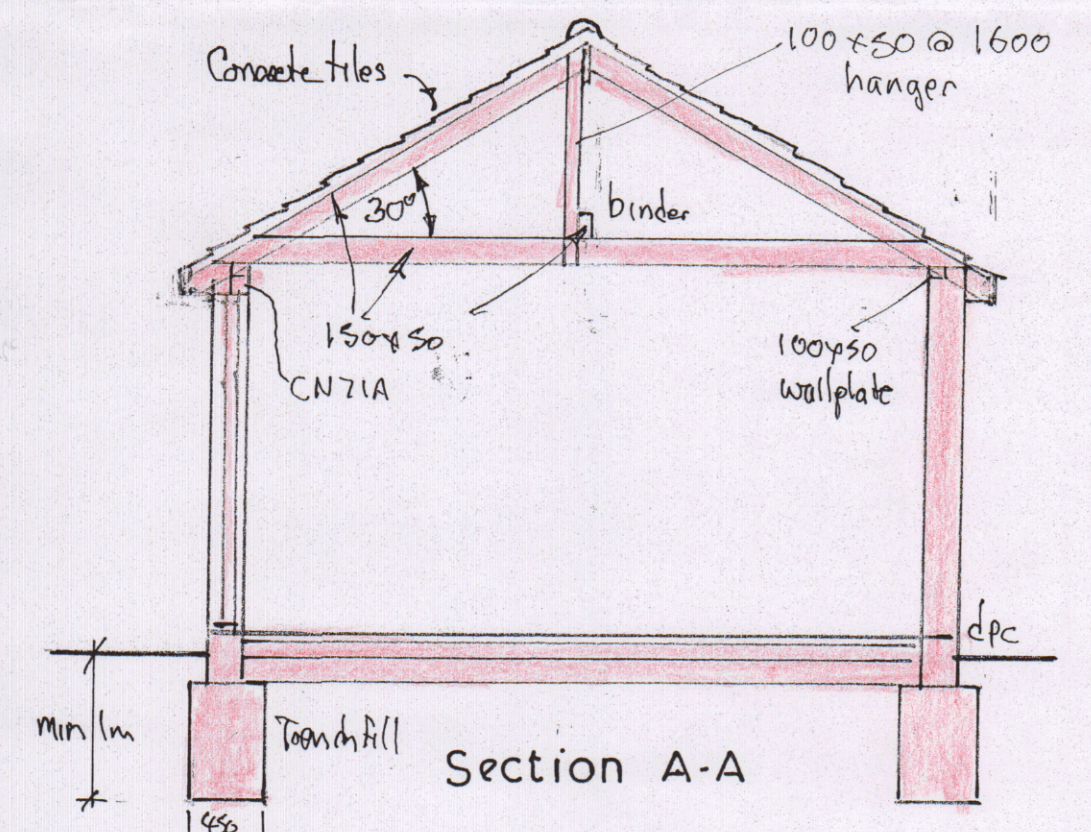

Section A-A

Scale 1/50

PROPOSED GARDEN ROOM 8, HULBERT ROAD, BEDHAMPTON.