



 

ROOF PLAN

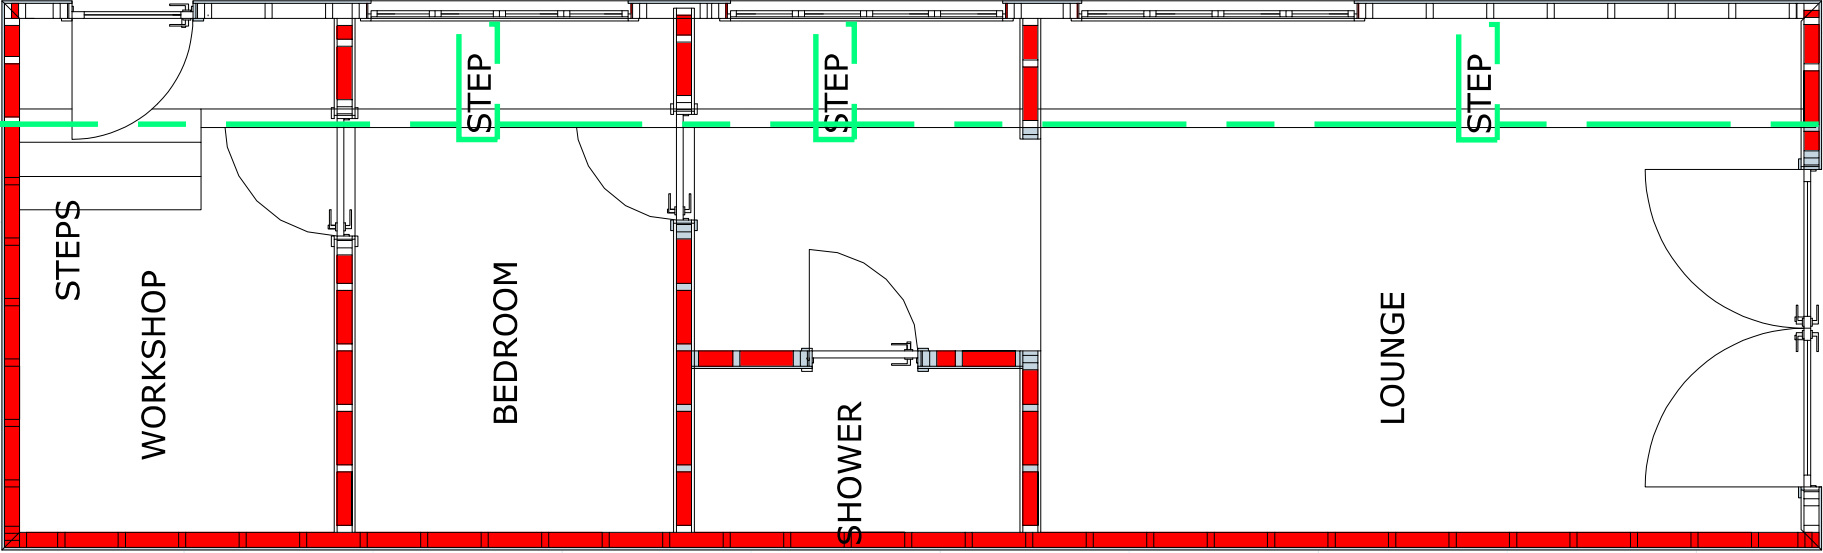

FLOOR PLAN

SCALE BAR 1:50

5.00 m

STEPS