


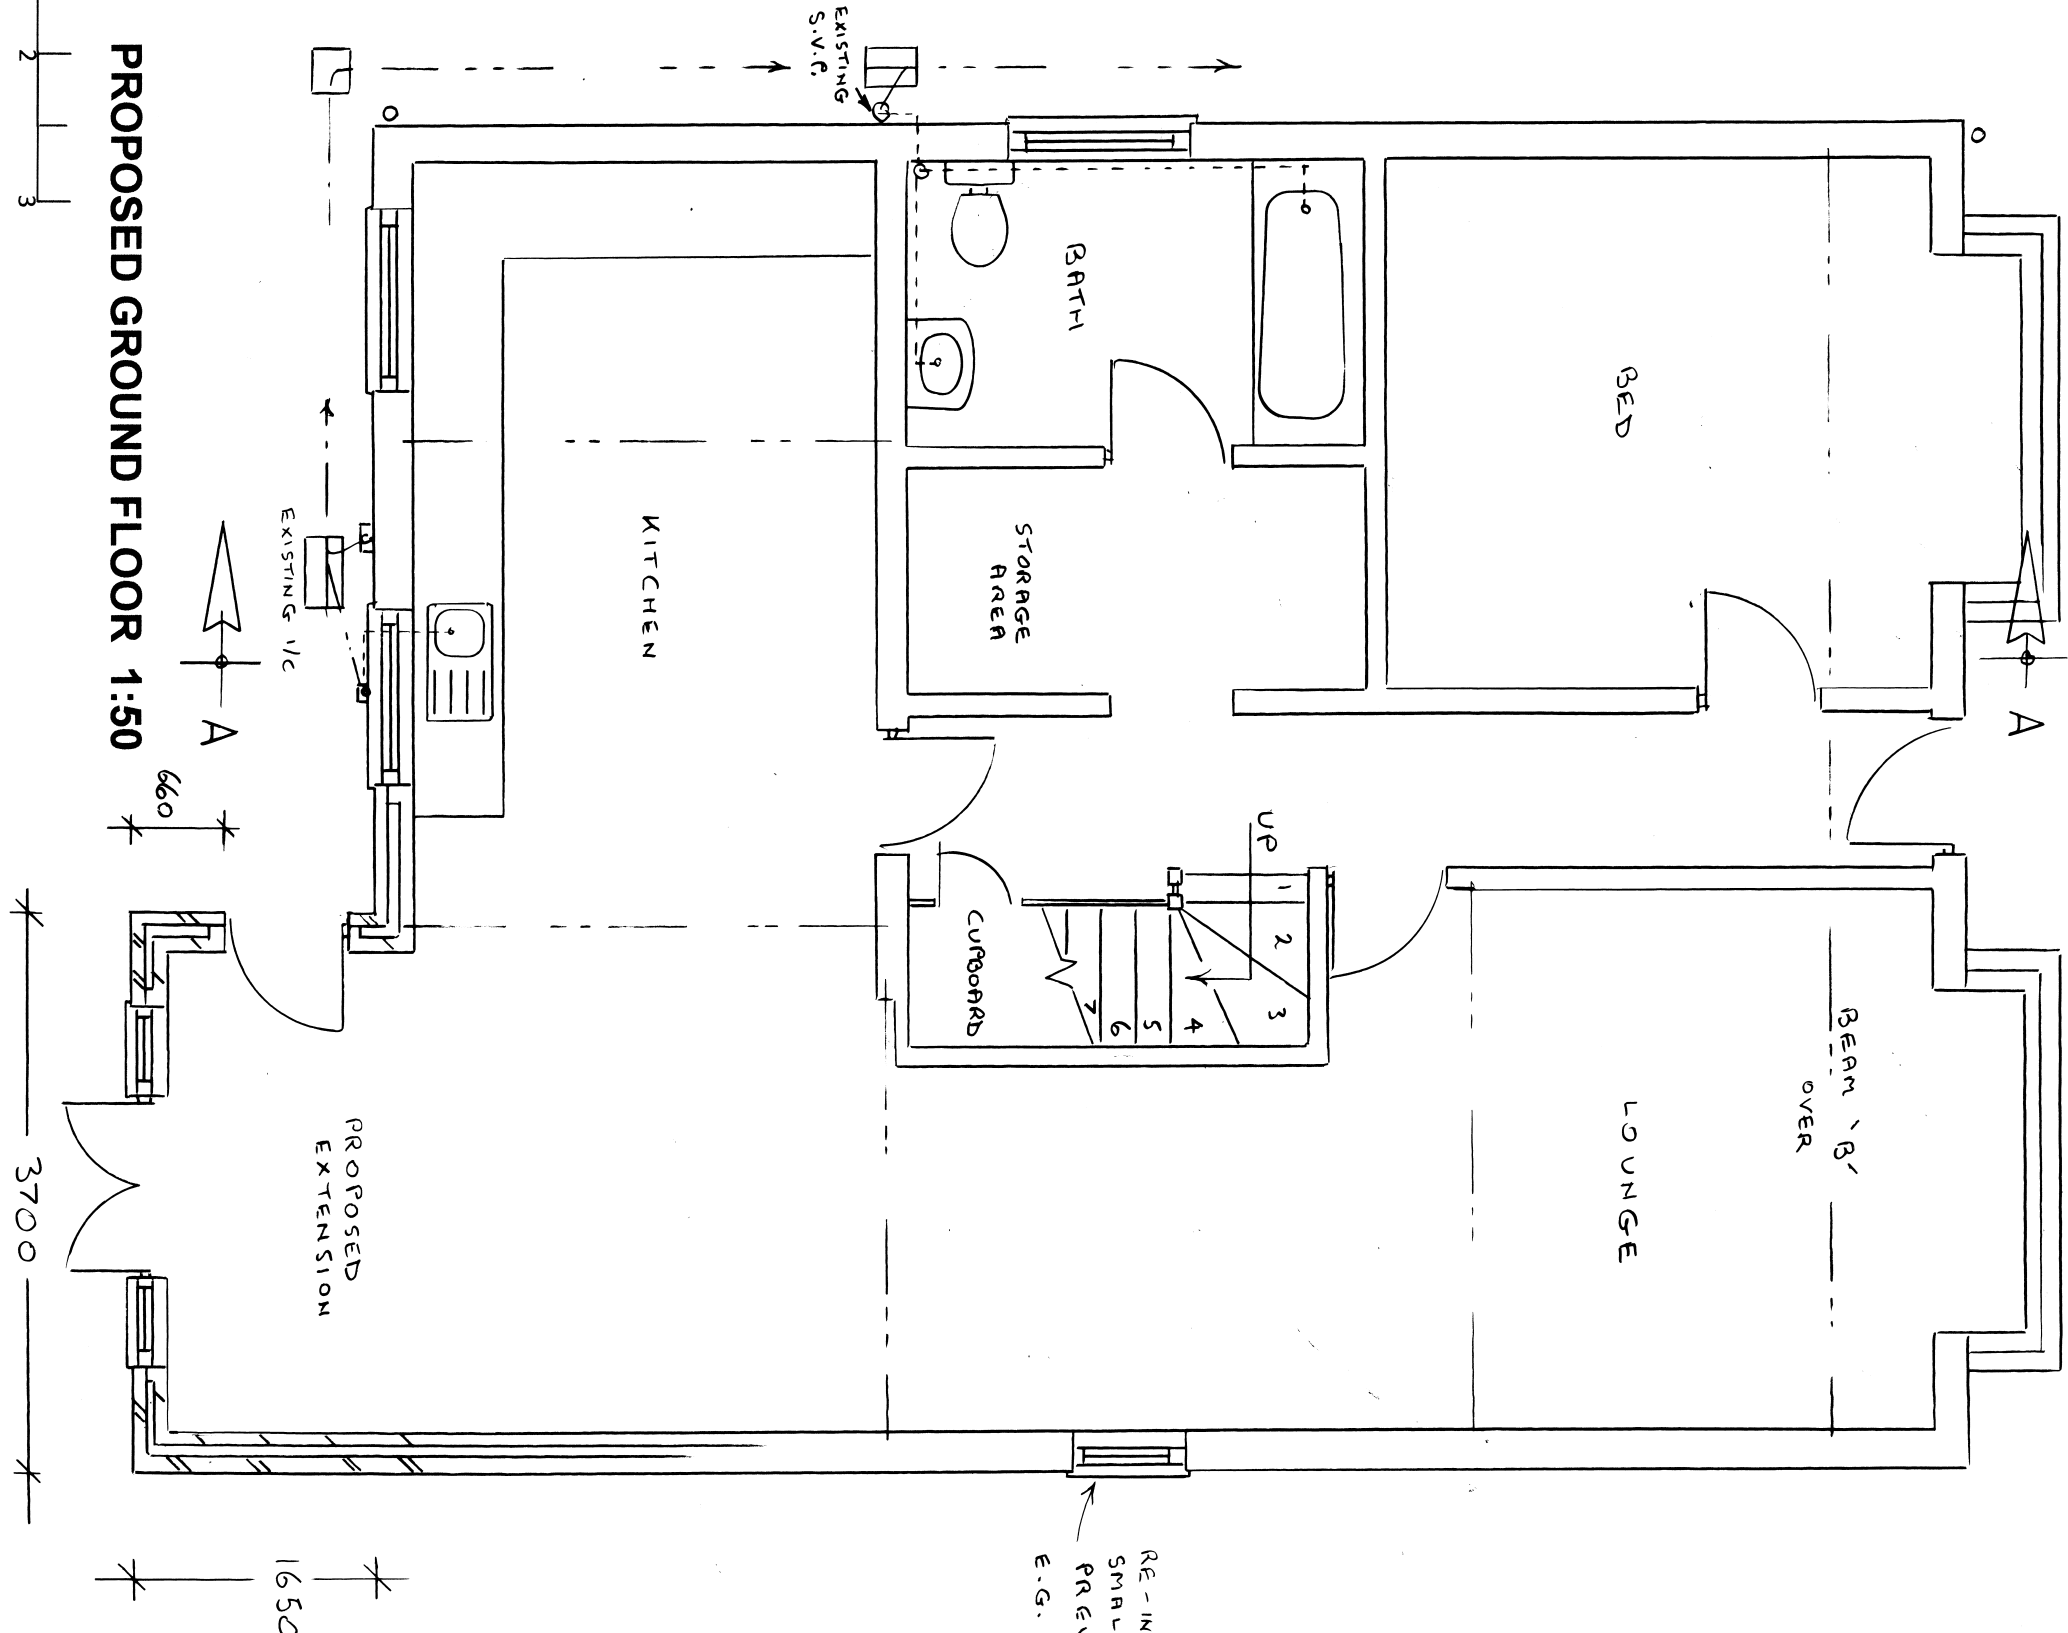

ROGER CLARK (ARCHITECTURAL SERVICES)

Tel: 023 9237 3841

PLAN No: 24490 / 2

Proposed Ground Floor

Scale: 1:50 @ A3

PROPOSED ALTERATIONS

23 BOUNDARY WAY

HAVANT