


Tree Planting	Shrub Planting Mix	
2 x <i>Quercus robur</i>	<i>Achillea millefolium</i> 'Paprika'	10%
1 x <i>Tilia x europaea</i>	<i>Calamagrostis</i> 'Karl Foerster'	20%
1 x <i>Carpinus betulus</i>	<i>Cornus alba</i> 'Elegantissima'	20%
	<i>Mahonia aquifolium</i> 'Apollo'	10%
Hedgerow Planting	<i>Molinia caerulea</i> 'Poul Peterson'	15%
<i>Fagus sylvatica</i> double staggered	<i>Sambucus nigra</i> 'Black Lace'	5%
hedgerow @ 500mm centres	<i>Santolinia chamaecyparissus</i>	10%
	<i>Stipa tenuissima</i>	10%
Embankment Grass Mix		
Meadow Mix – EM5		

	RETAINED WOODLAND
	PROPOSED GRASSLAND
	PROPOSED PLANTING BEDS
	PROPOSED HEDGEROW
	PROPOSED TREE PLANTING
	PROPOSED REED BED
	PROPOSED ROCK ARMOUR
	PROPOSED MARGINAL PLANTS
	PROPOSED POST AND RAIL FENCE 1100mm HIGH
	PROPOSED BALUSTRADE 1100mm HIGH
	PROPOSED COMPACTED GRAVEL
	LOCALLY SOURCED TIMBER SEATING
	LOCALLY SOURCED TIMBER PLANTER
	PROPOSED LIMESTONE SLAB BORDER
	PROPOSED STANDARD KERB
	PROPOSED PIN KERB
	PROPOSED STOCK MESH FENCE 1100mm HIGH

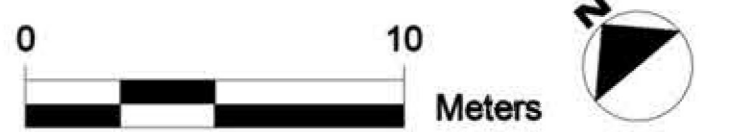

In addition to the hazards/risks normally associated with the types of work detailed on this drawing, note the following significant residual risks (Reference shall also be made to the design hazard log).

Construction
(Enter "None" if applicable)

Maintenance / Cleaning
(Enter "None" if applicable)

Use
(Enter "None" if applicable)

Decommissioning / Demolition
(Enter "None" if applicable)

P02	RJ	JM	WR	JF	For Planning	31/07/20
P01 S2	CMS	JM	WR	KO	For Planning	22/05/20
Rev. Status	Dm By	Ckd By	Rev By	Auth By	Description	Date

ATKINS
Member of the SNC-Lavalin Group

Aztec West
100 Park Avenue
Almondsbury
Bristol
BS32 4RZ
Tel: +44 (0)1454 662000
Fax: +44 (0)1454 663333
www.atkinsglobal.com

Copyright © Atkins Limited (2020)

Drawing Suitability:	For Planning	Status:	S2
----------------------	--------------	---------	----

Contractors Drawing Number:						
HTR	-ATK-	ZZ	-ZZ-	DR-	L	0016
Project	Originator	Volume	Location	Type	Role	Number

Telephone: Havant (023) 9249 9888
 Fax: Havant (023) 9245 3632
 Website: www.portsmouthwater.co.uk
 Registered Office: PO Box 8 West Street
 Havant Hampshire PO9 1LG
 REGISTERED IN ENGLAND No. 2536455



Project Ref. No: HTR	Sheet: 1 of 1	Scale: 1:200	Sheet Size: A1
--------------------------------	-------------------------	------------------------	--------------------------

Project Title: **HAVANT THICKET
RESERVOIR**

Drawing Title: **Landscape Plan
Viewing Platform**

Portsmouth Water Drawing Number:	Rev: P02
----------------------------------	-------------

Reproduced by permission of Ordnance Survey on behalf of HMSO.
© Crown Copyright and database right 2020. All rights reserved.
Ordnance Survey Licence Number 100018036.