



EXTENT OF PREVIOUSLY APPROVED
REAR ADDITION.

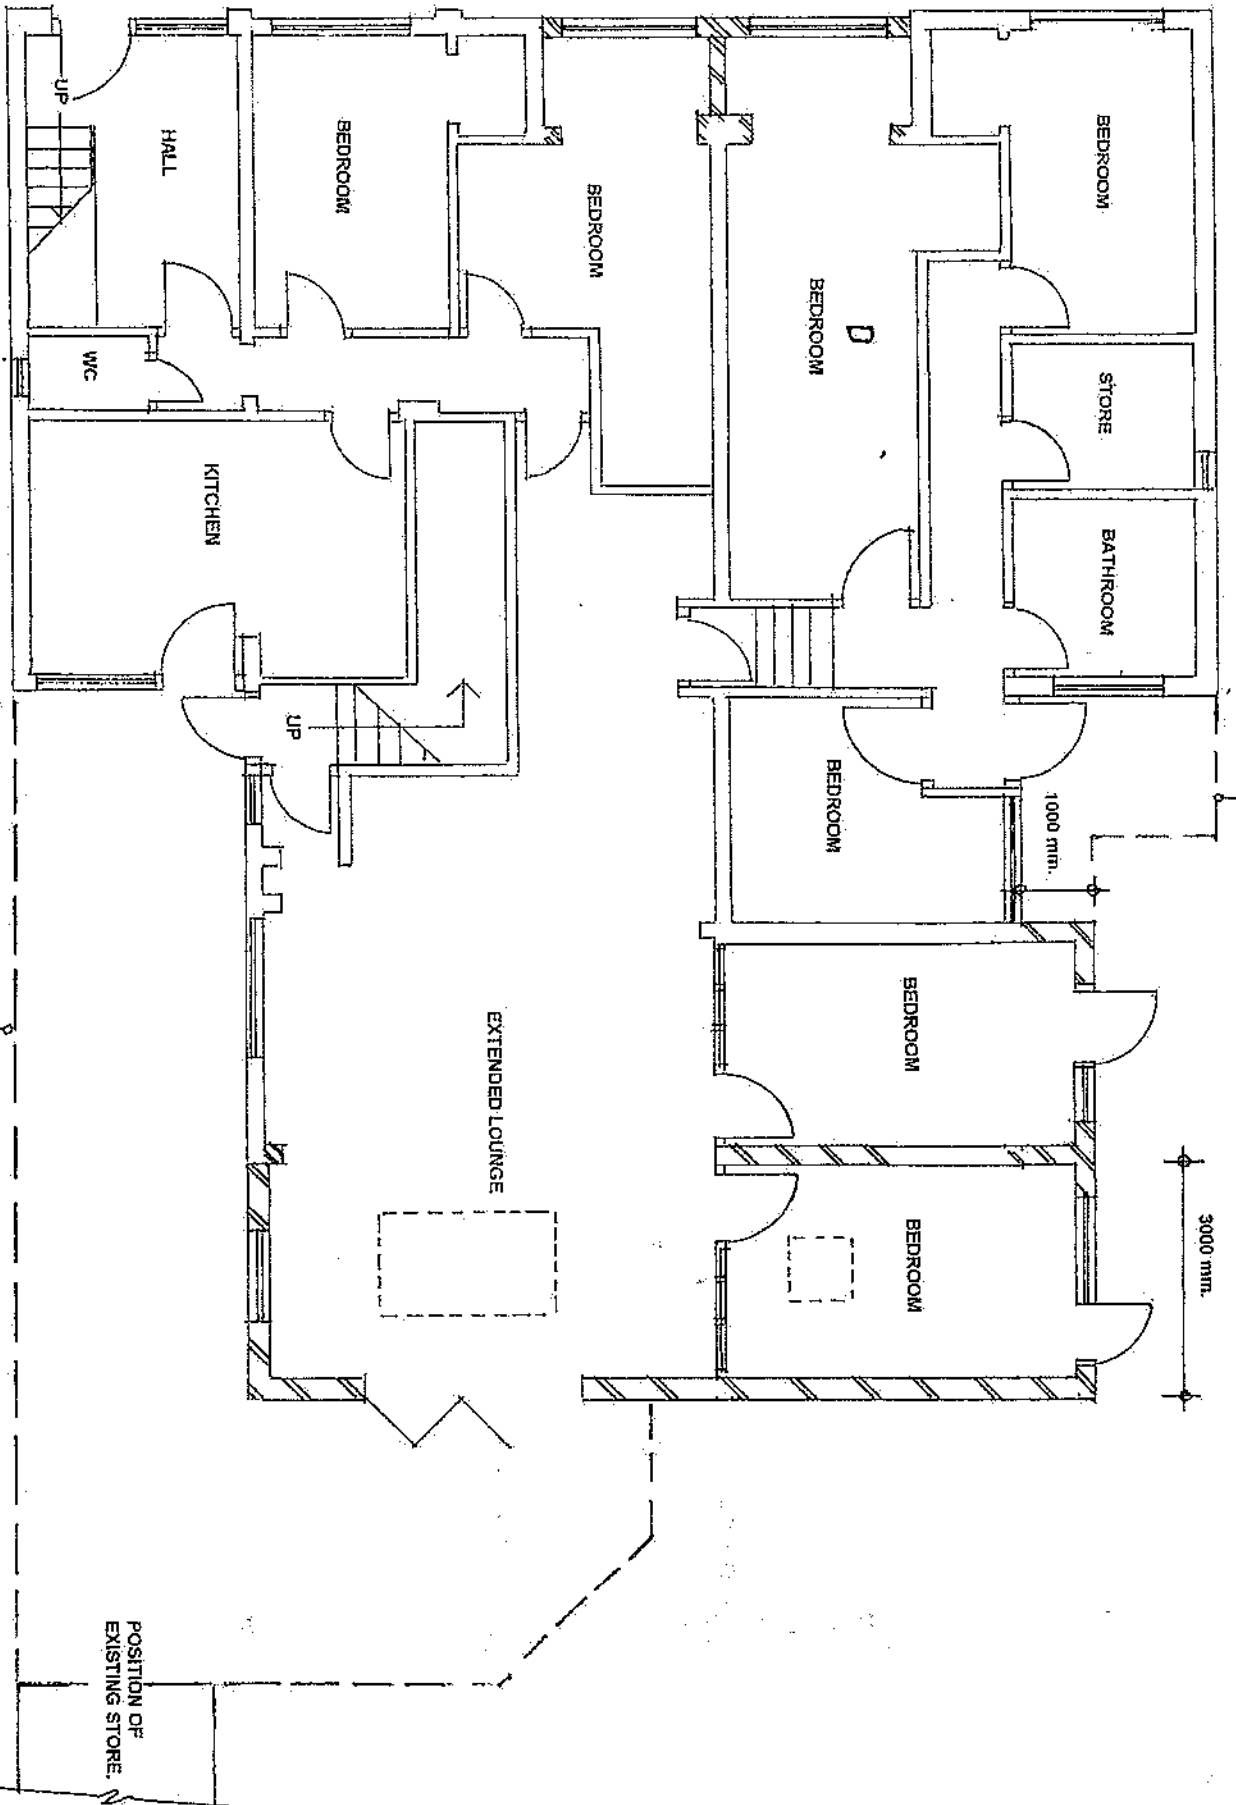

GROUND FLOOR

POSITION OF DOUBLE ROOMS REFLECTED AS 'D'.

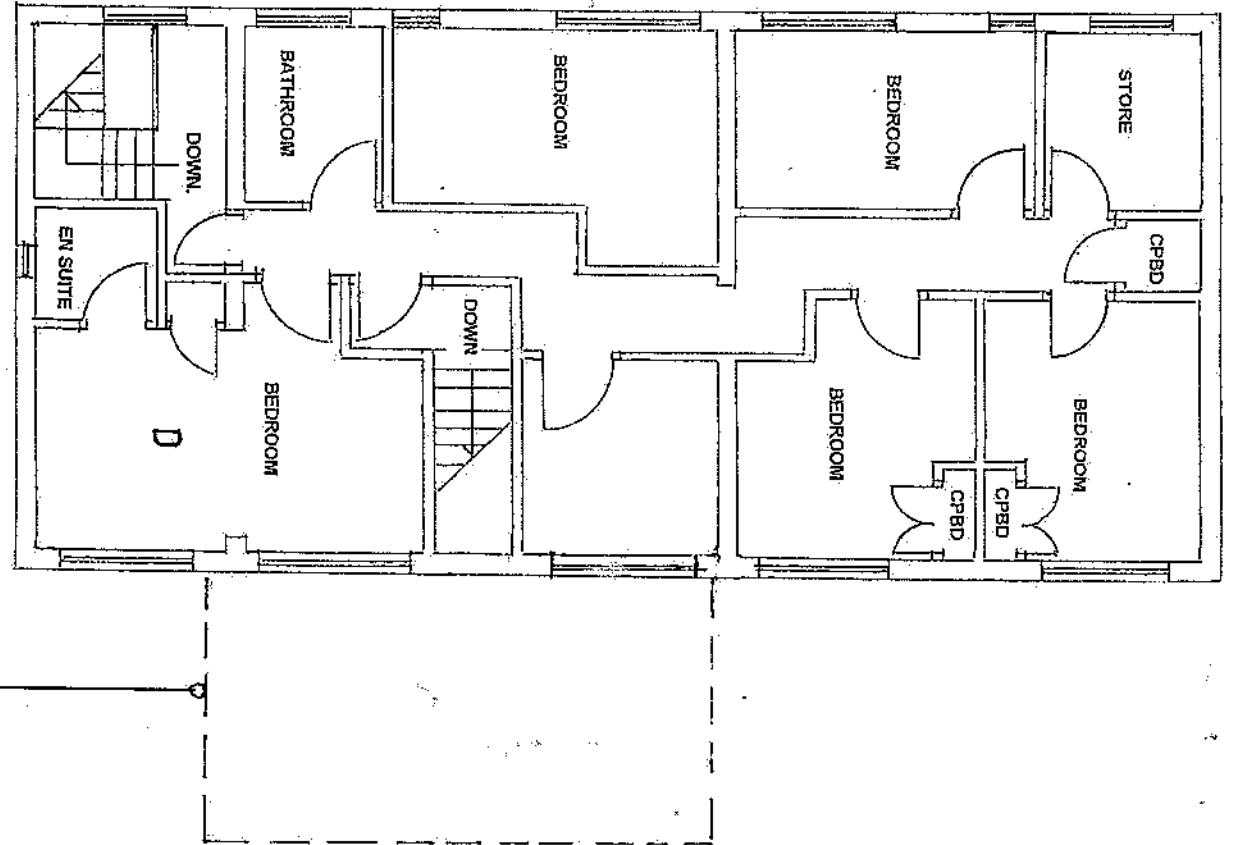

FIRST FLOOR

BAYITH REST HOME
18 - 20 BEVAN ROAD - WATERLOOVILLE
HAMPSHIRE - PO8 9QH.
EXISTING FLOOR PLANS
DRG.No. 09/20/BRH - 1
SCALE: 1/100. PAPER SIZE: A3.
MEASUREMENTS MUST BE TAKEN ON SITE FOR
ACCURACY.