




ELEVATION A
Scale - 1:200

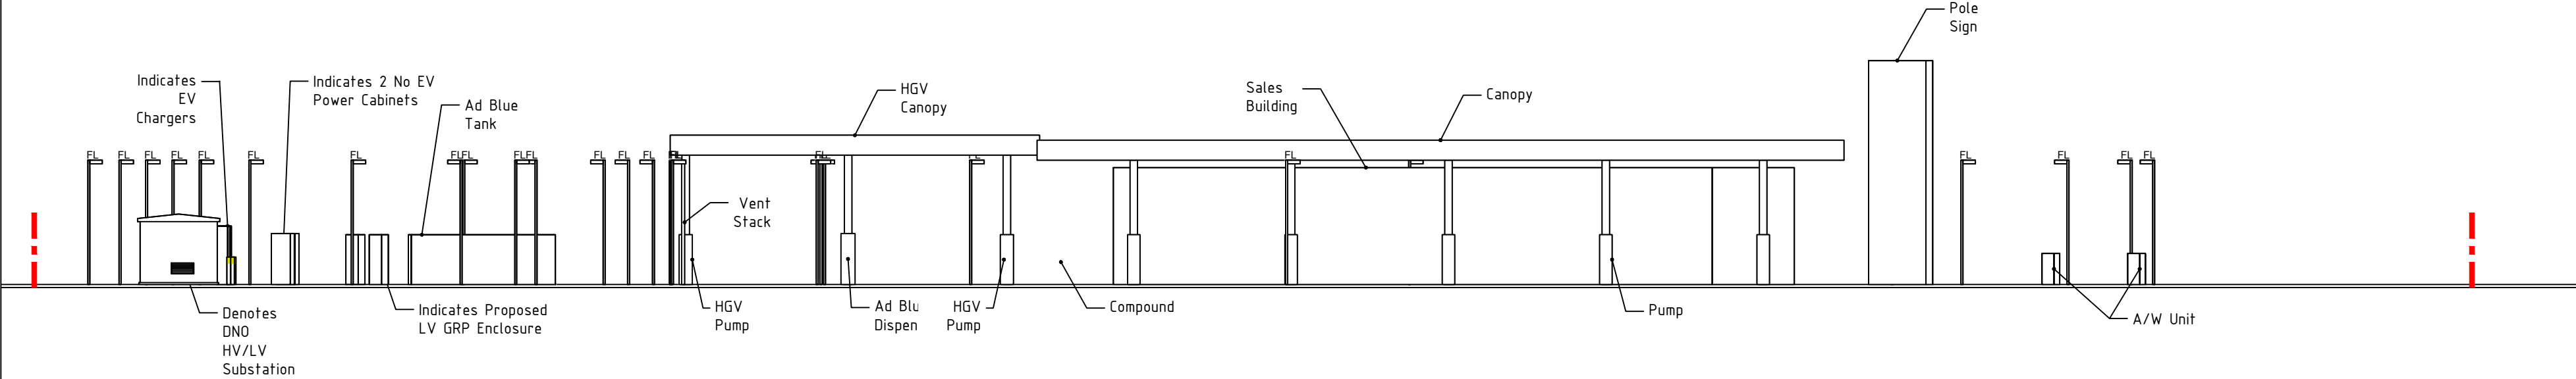


ELEVATION B
Scale - 1:200

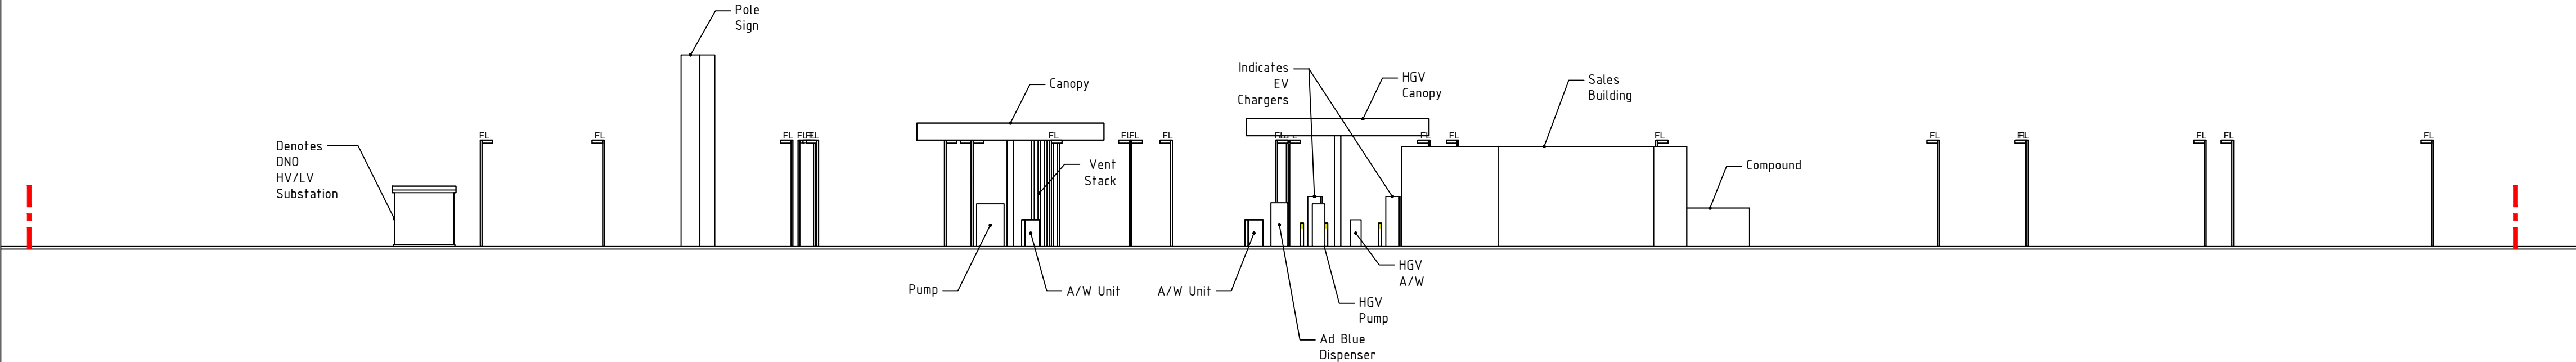

ELEVATION C
Scale - 1:200

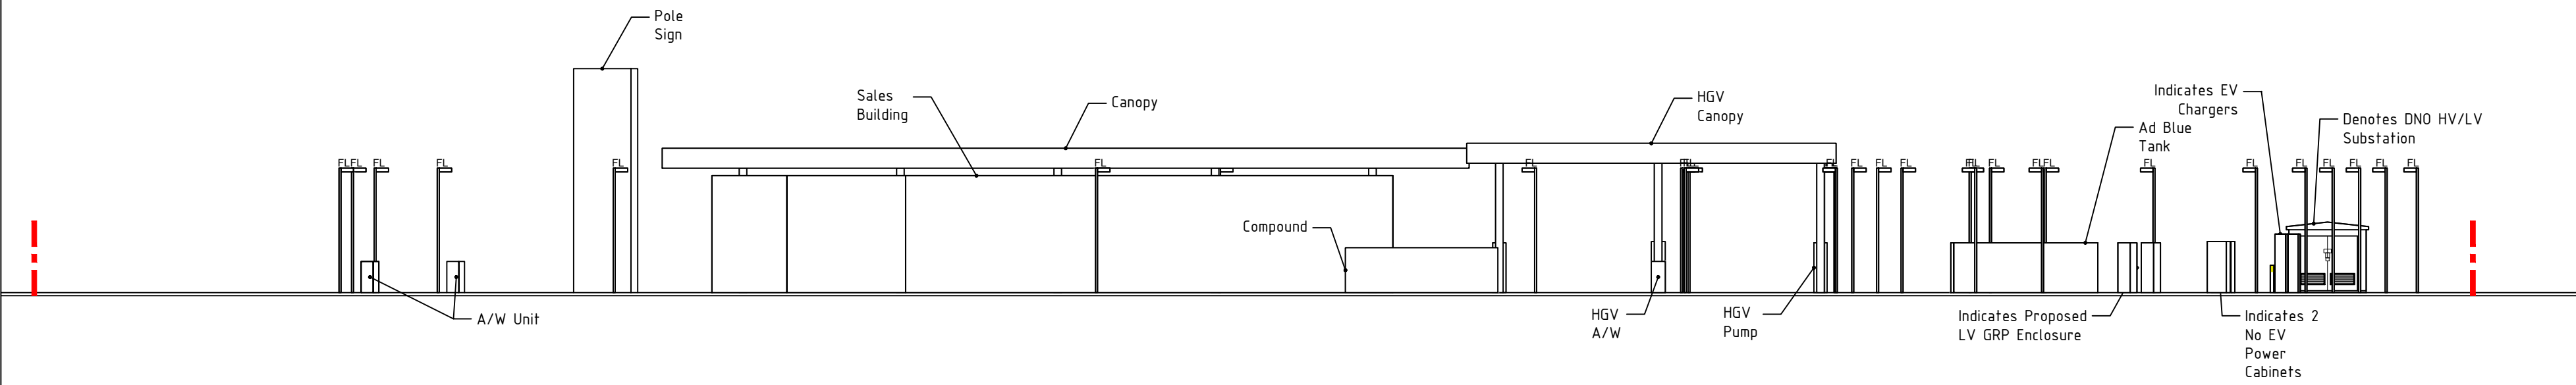


ELEVATION D
Scale - 1:200

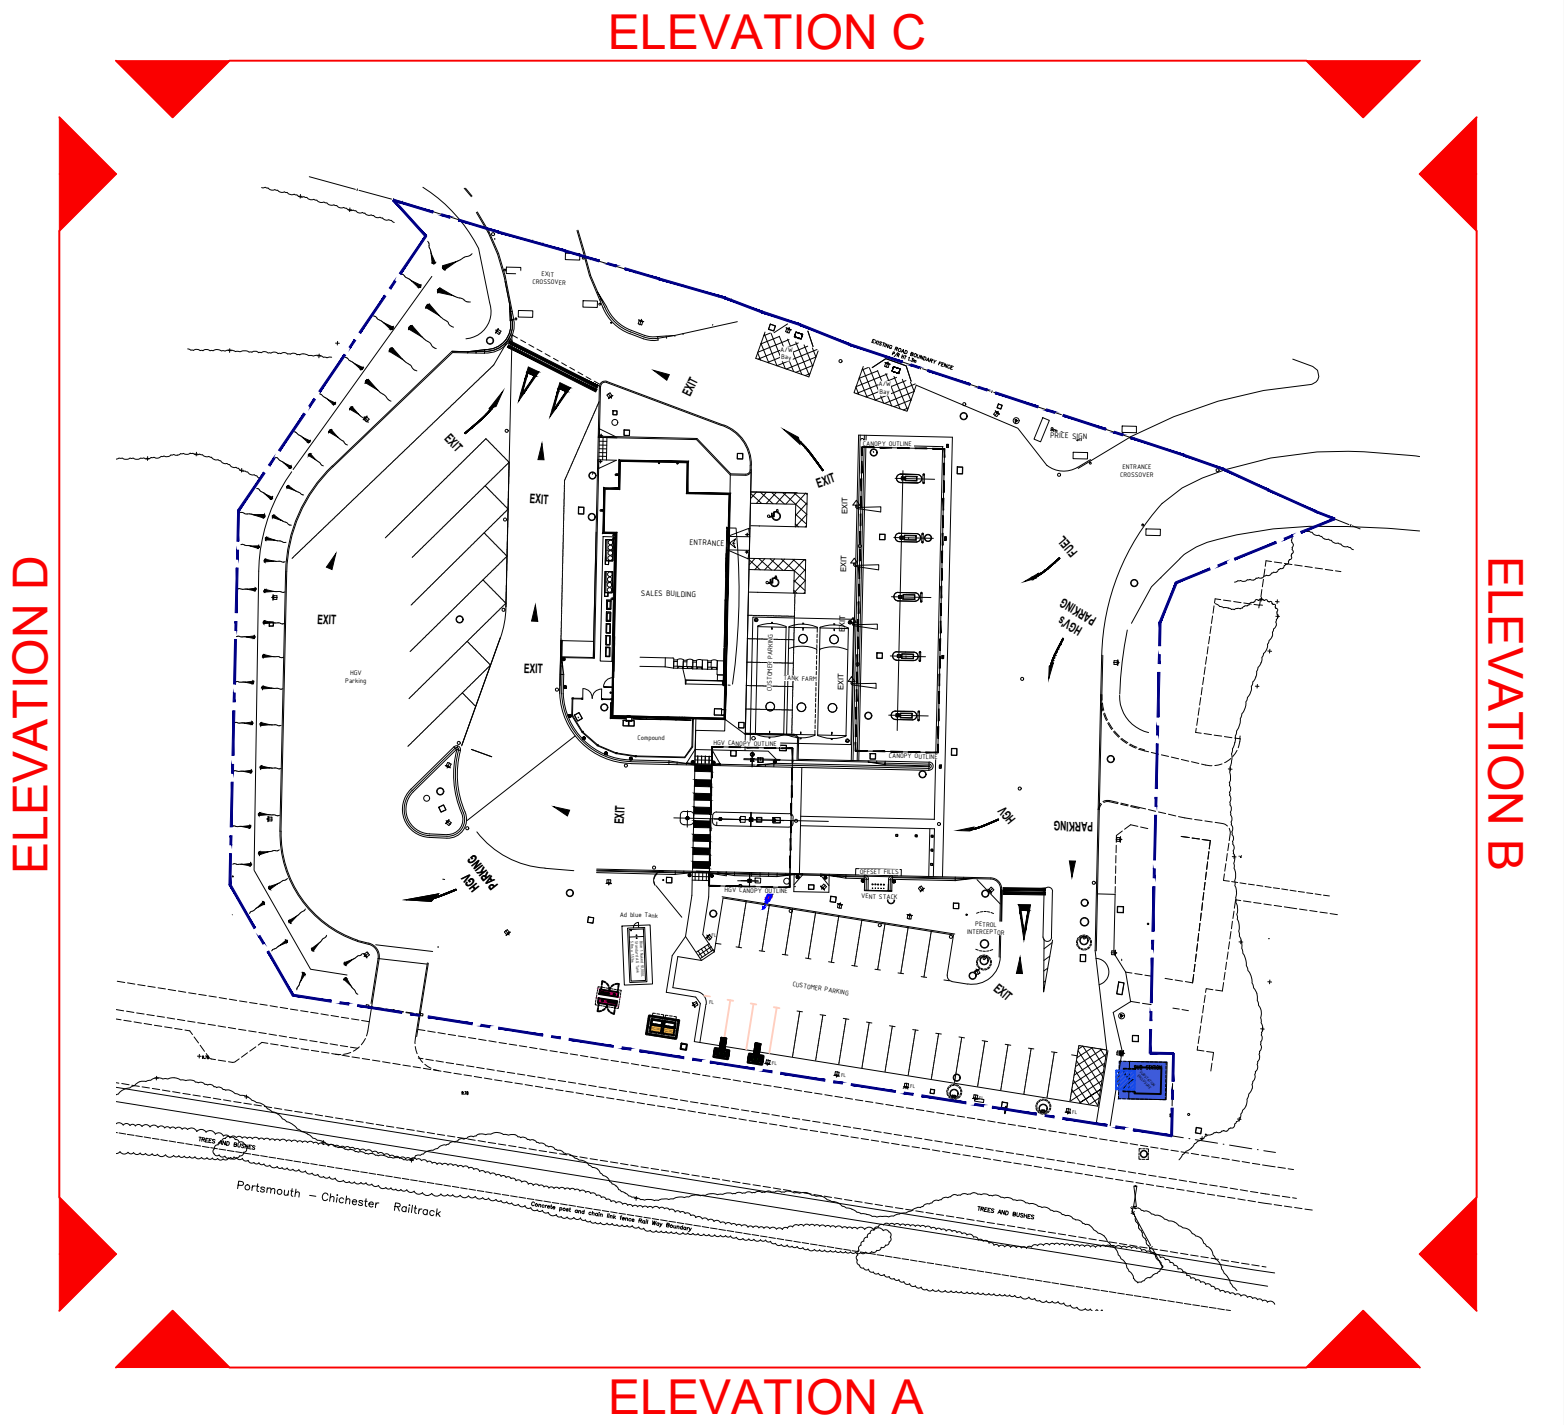

A1
ORIGINAL
PLOT SIZE

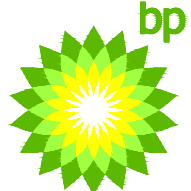

-		-	
NR	DATE	DESCRIPTION	
REVISIONS			
STATUS		PLANNING DRAWING	
		BP OIL UK Ltd Asset Development	
BP OIL UK Ltd Asset Development WITAN GATE HOUSE MILTON KEYNES BUCKS MK9 1ES Tel No 01908 853000 Fax No 01908 853999		EMSWORTH SF CONNECT A27 Westbound, Emsworth, PO10 7RB	
DRAWN: RRB DATE: 28-07-2020 DESIGN CHECKED: PSB DATE: 29-07-2020 APPROVED: - DATE: - ATRACK CHECKED: - DATE: - SCALE: 1:200 @ A1		PROPOSED SITE ELEVATIONS	
SCALED DIMENSIONS SHOULD NOT BE TAKEN FROM THIS DRAWING (APPROPRIATE FOR A1 ONLY)		ARCHITECT: MBH	
This drawing has been produced in accordance with BP Oil UK Ltd retail design standards & current legal requirements. Copyright of BP Oil UK Ltd. Illegal use is prohibited. Reproduction only with permission of BP Oil UK Ltd. BP Oil UK Ltd, Asset Development, 500-600 Witam Gate West, Milton Keynes, MK9 1ES		DRAWING NUMBER 14 776-23	
		REV -	