


Location Plan



0 50
Metres

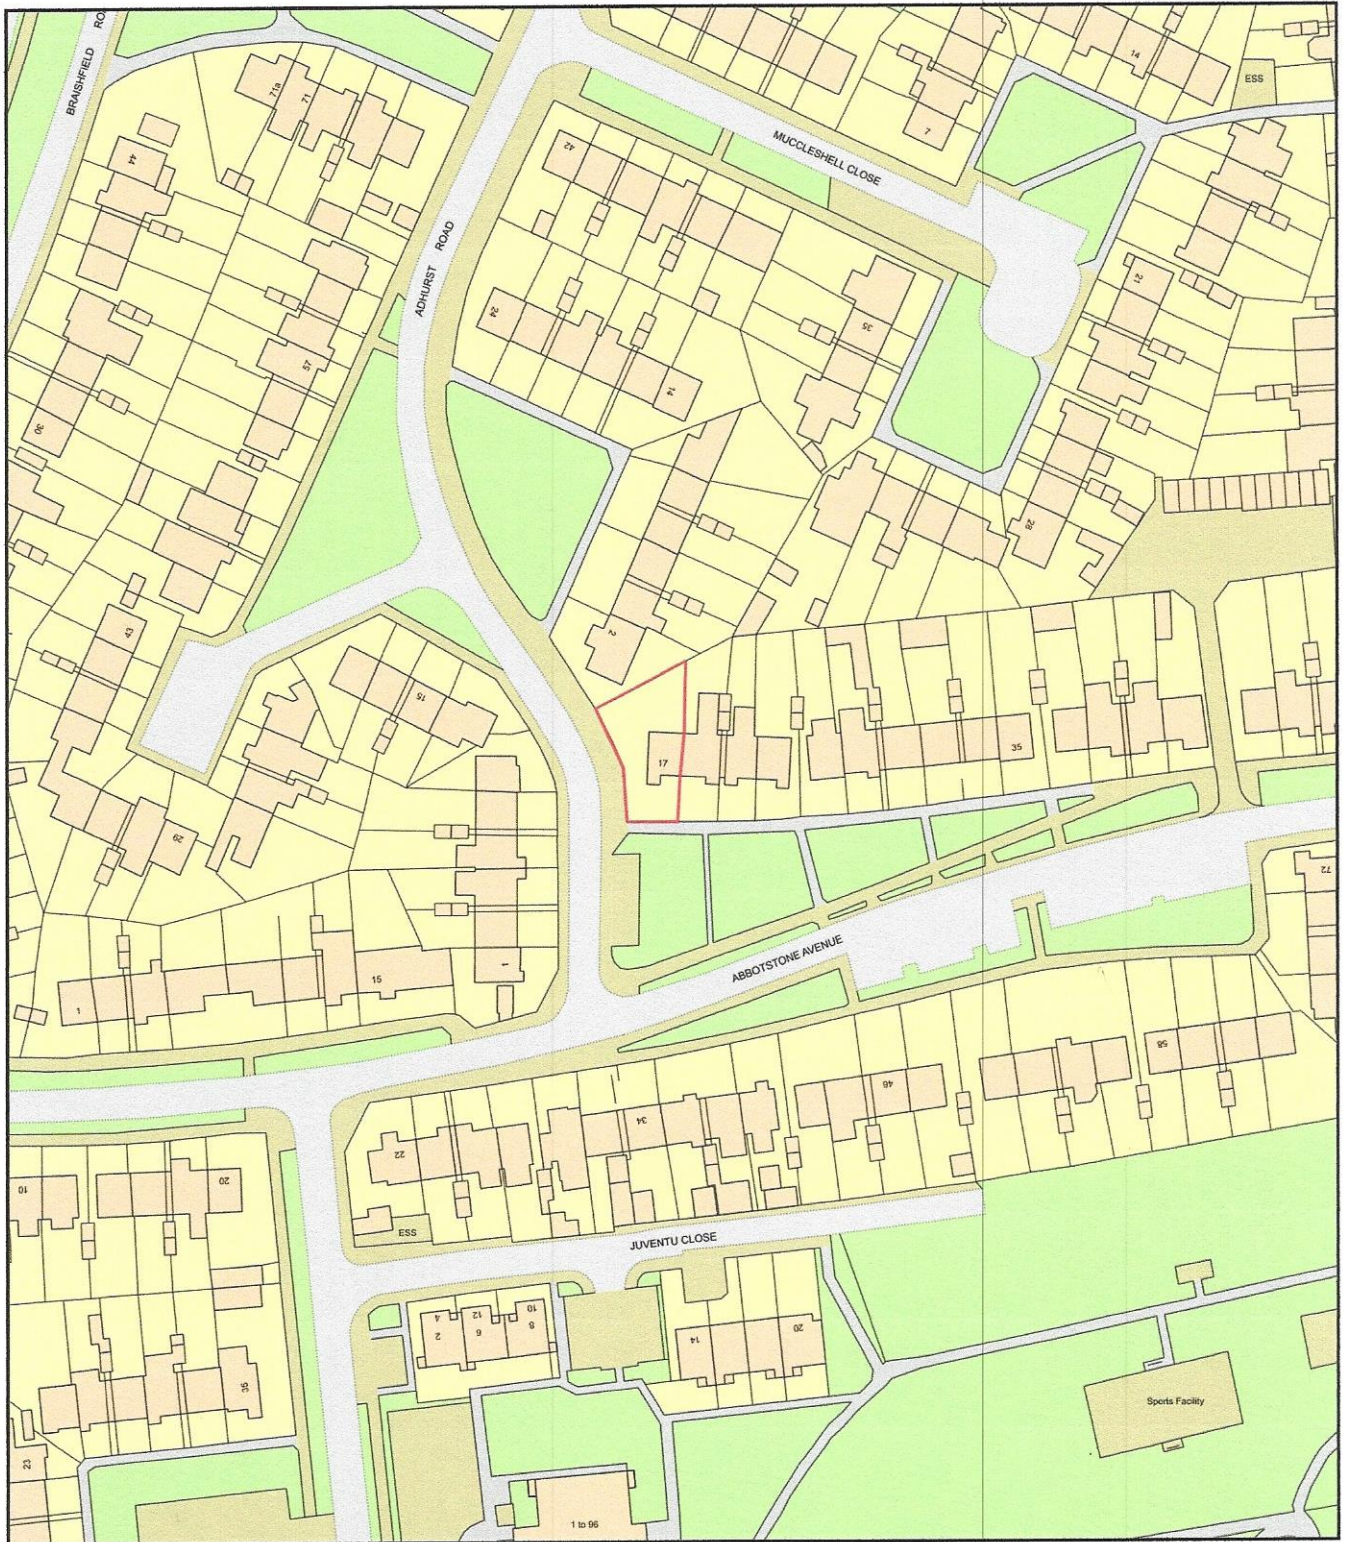

Plan Produced for: Woodhill Design & Build

Date Produced: 28 Jan 2021

Plan Reference Number: TQRQM21028203528216

Scale: 1:1250 @ A4