



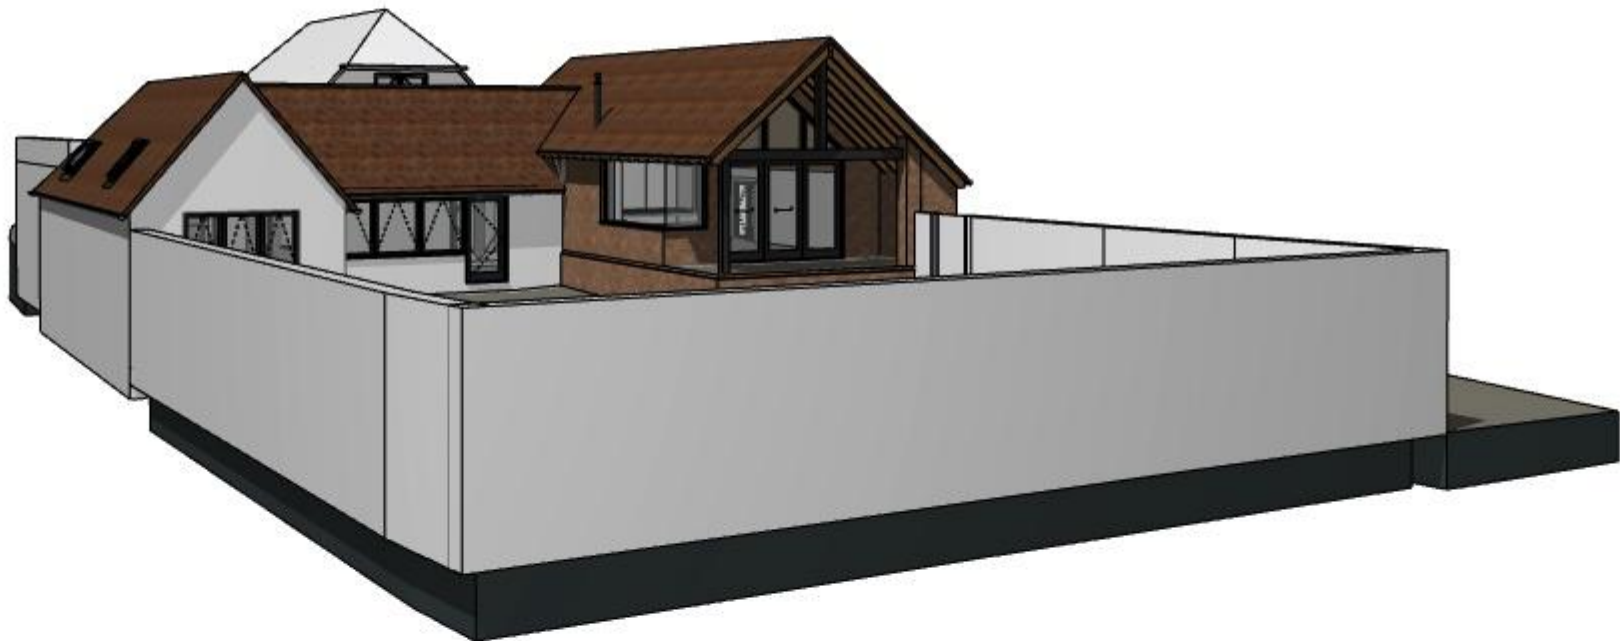

1
-

Concept Design Image 1

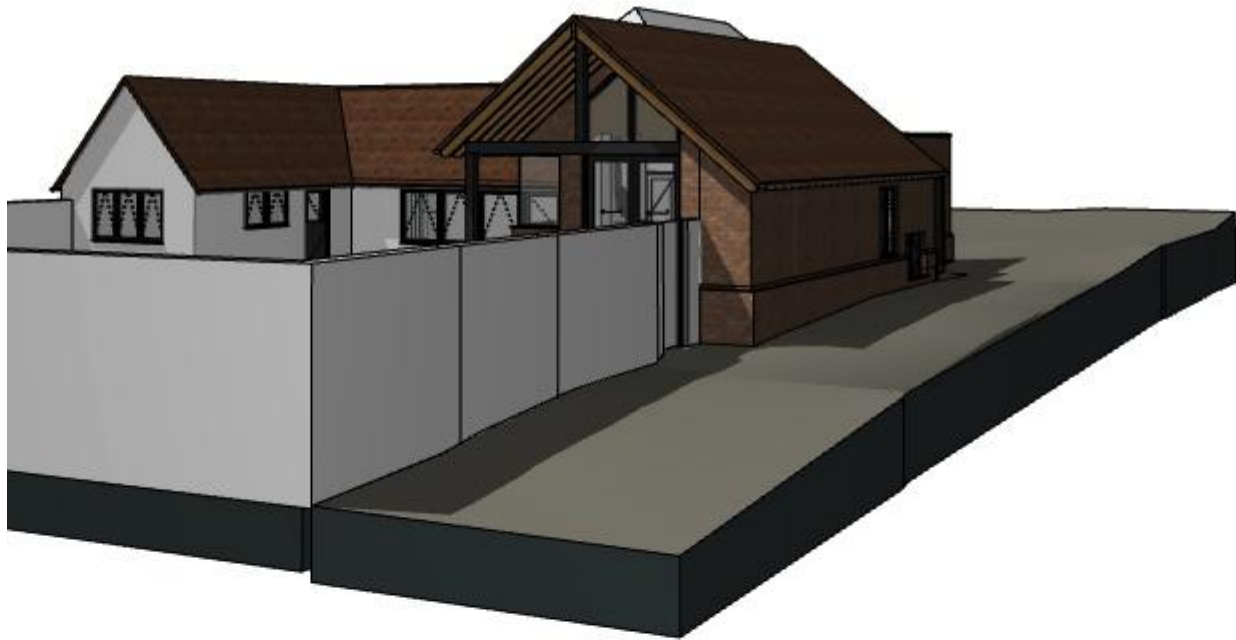

2
-

Concept Design Image 2

studio



TSBP

architecture

The Studio, 81 Manor Road, Portsmouth, Hampshire. PO1 5LB.
United Kingdom.
(t) +44 (0) 800 756 9776
(w) www.tsbp-architecture.co.uk (e) info@tsbp-architecture.co.uk

client

Mr. and Mrs. Broad

project

Proposed Extension and Alterations
45 Bath Road, Emsworth. PO10 7ER.

drawing title

Concept Design Images 1 + 2

© Copyright 2020 - The Steven Barlow Partnership (TSBP Architecture)
Chartered Institute of Architectural Technologists Registered Practice
Principal - Steven V. Barlow MCAT

RevID	ChID	Issue Name	Date
05		NMA Application	06/11/2019
06		NMA Application	05/12/2019
07		Building Regulations Application	14/12/2019
08		Building Regulations Application	24/01/2020
09		Building Regulations Application	13/05/2020
10		Building Regulations Application	06/07/2020
11		Planning and Building Regulations Applications	06/08/2020
12		Production Information	19/08/2020
13		Production Information	28/08/2020
14		Production Information	20/11/2020
15		Production Information	23/11/2020

date	project number/drawing number
14 December 2019	0583-01.008.15
scale	paper size
	A3

status/purpose/disclaimer

☐preliminary

☐planning

☐building regulations

☒production

☐tender

☐construction

This drawing is protected by copyright of THE STEVEN BARLOW PARTNERSHIP under The Copyright, Designs and Patents Act 1988 and the reproduction or use in any form without prior written consent from THE STEVEN BARLOW PARTNERSHIP will be an infringement of copyright.

Only the original drawing should be relied on. Plans are liable to distortion in transmission to the web. Do not scale off this drawing in any event except for planning application purposes. Figured dimensions must be used if in doubt contact THE STEVEN BARLOW PARTNERSHIP.

Contractor to check and verify all levels, datum's and dimensions on site and shall report any discrepancies or omissions to THE STEVEN BARLOW PARTNERSHIP prior to commencement of work and during construction phase. This drawing is to be read and understood in conjunction with structural, mechanical, electrical and/or any other consultant's documentation as may be applicable to the project prior to the commencement of work and it's duration.

This drawing including notes has been prepared and produced for the client named for the project detailed and solely for the purposes indicated and is not intended for use by any other person or for any other purpose.