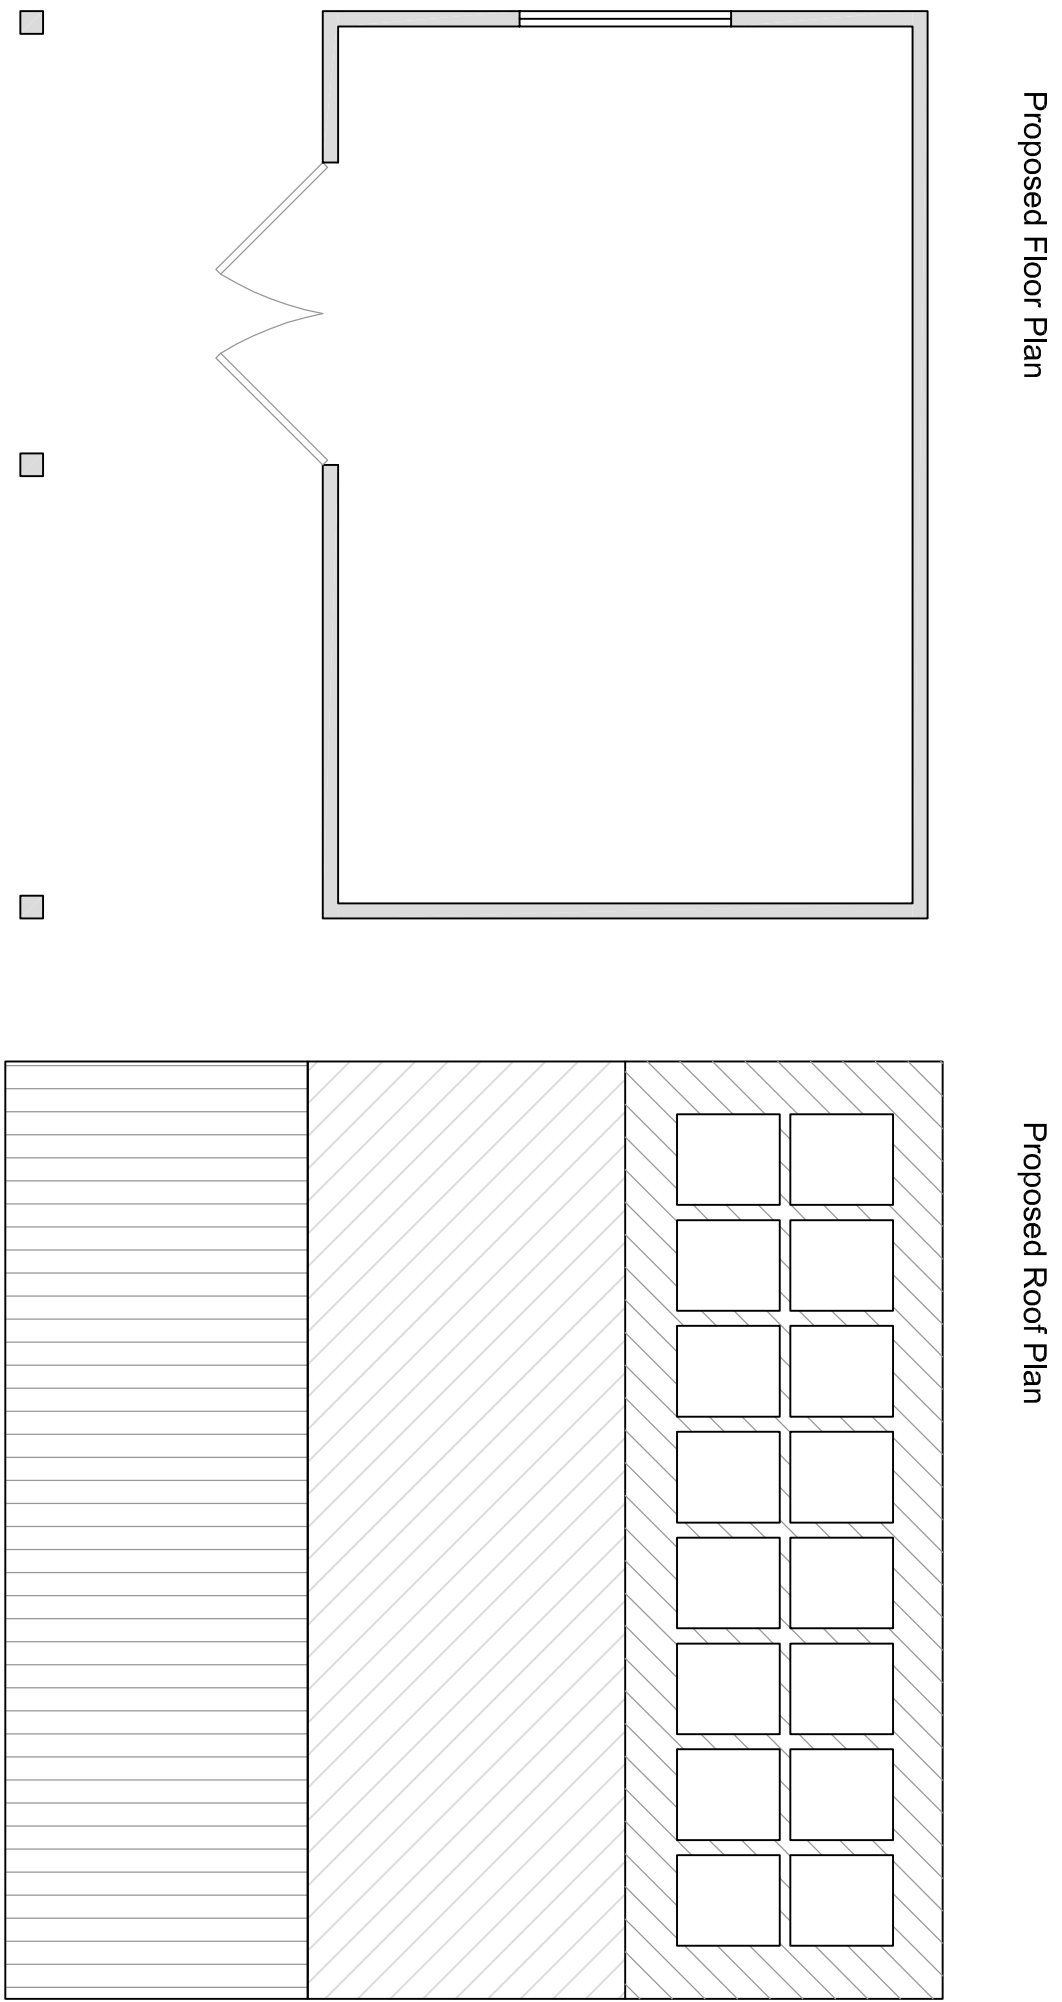


012345Metres Scale 1:50		Applicant: Mr Nicholas Address: Langstone Dairy Farm 32 Langstone Road Havant PO9 1RF		Project: Multiple alterations		Revision date: Revision: Plan No:		Scale: 1:50 @ A1 Date: 02/11/2020		Proposed Outbuilding		myplanning app.co.uk	
---	--	--	--	--	--	--	--	---	--	---------------------------------	--	--	--