




Location Plan 1:1250

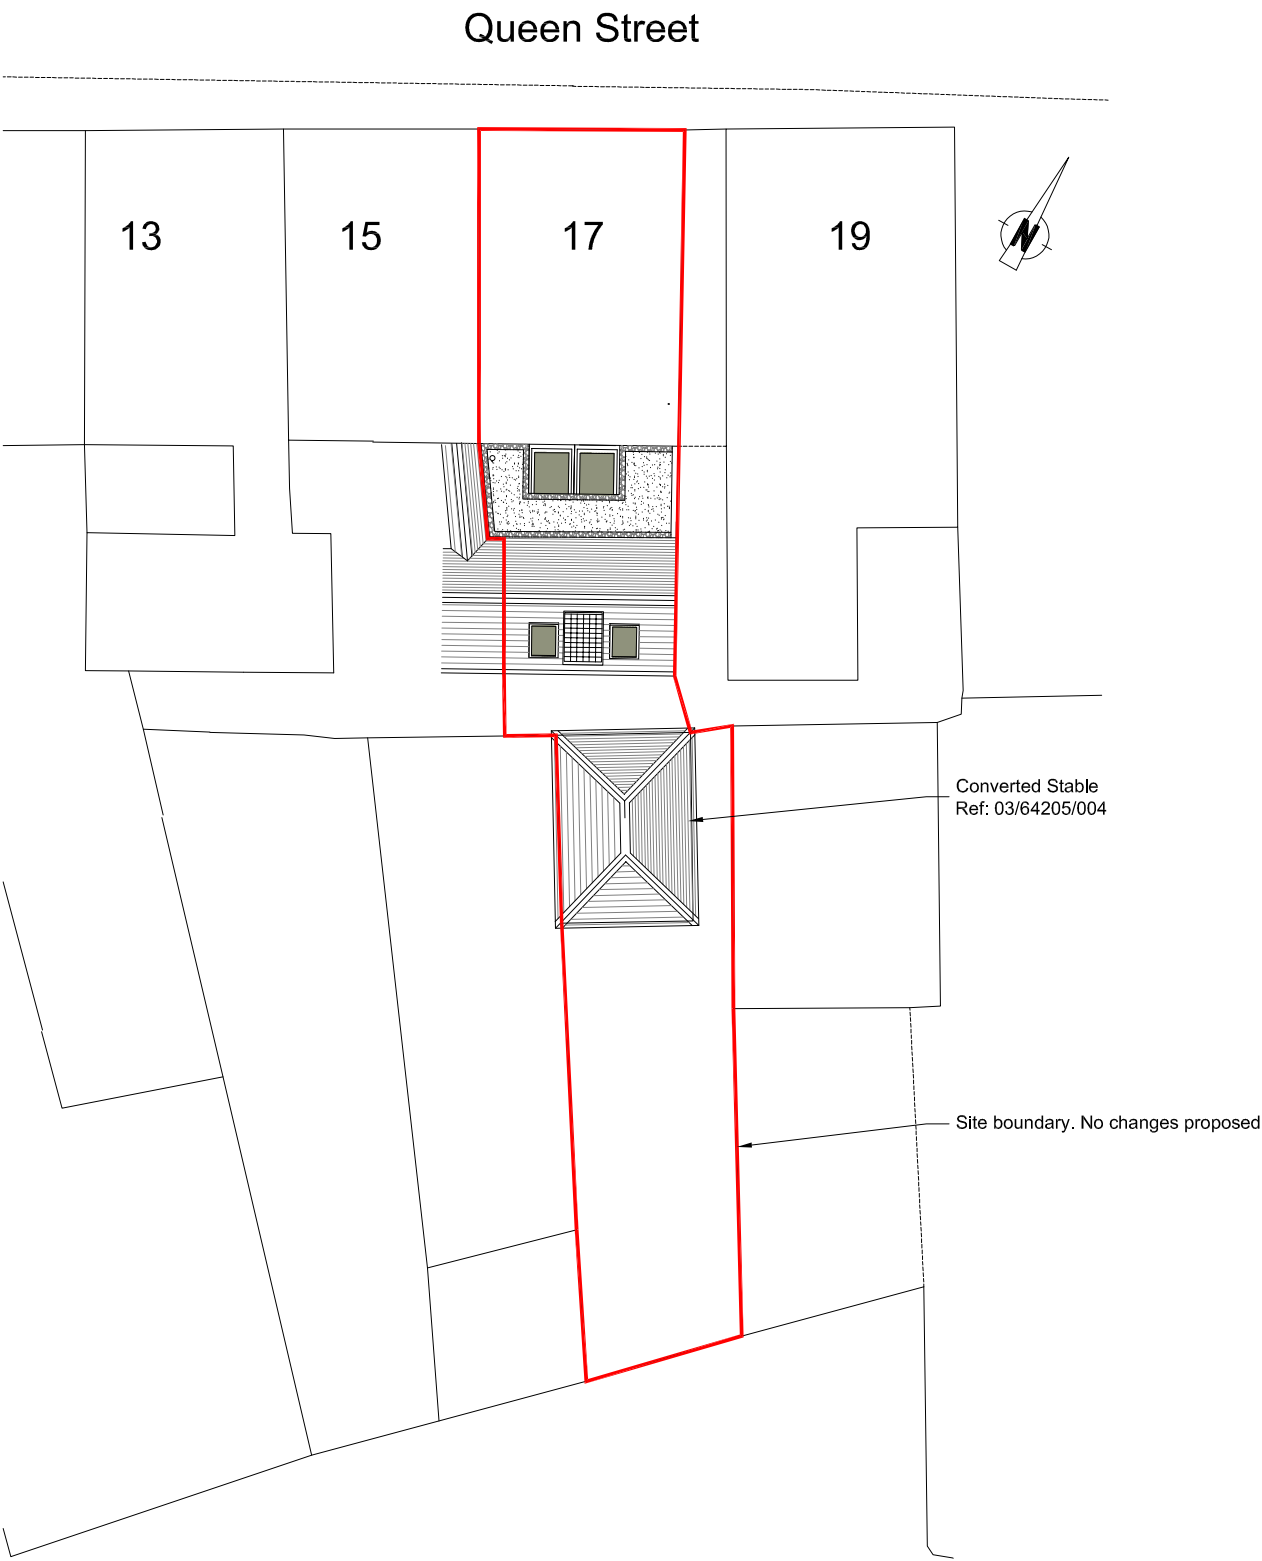

Block Plan 1:200

ISSUE: PLANNING			
P2	Block plan added. Changed to A3		10.12.20
	JIM GARLAND ARCHITECTS LTD ONE DOLPHIN QUAY EMSWORTH PO10 7BU 01243 370502 01243 378127 email: info@garland.org.uk		
Client Drs S Gilroy & G Clarke			
Job Title 17 Queen Street, Emsworth PO10 7BJ			
Drawing Title Location and Block plans			
Scale Various	Date 24/09/20	Drawn JAG	Checked -
Drawing Number 0905/0000	Revision P2	Sheet Size A3	