


BOUNDARY

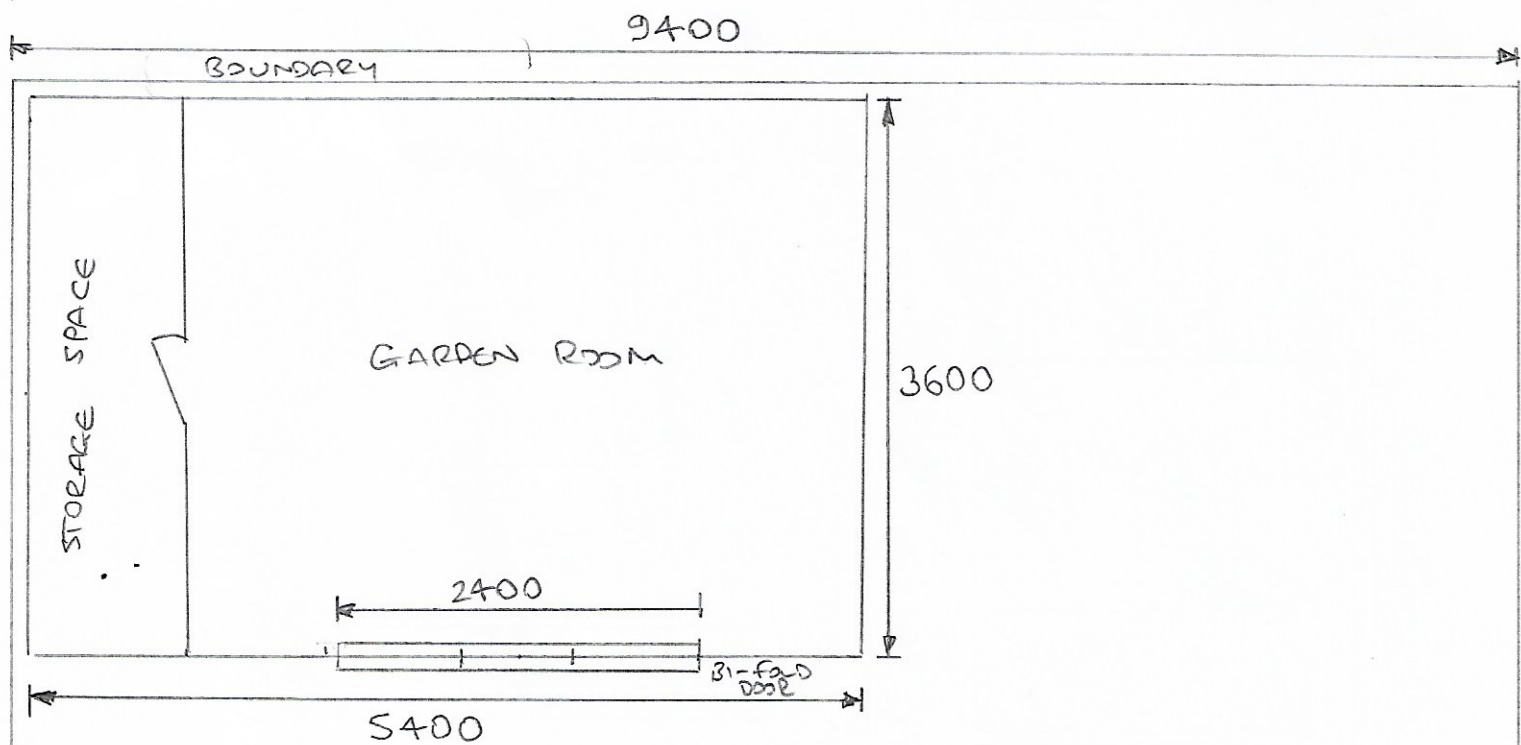

PROPOSED GARDEN ROOM FLOORPLAN (1:50)

9.4

3.8

23