Existed Front Elevation
Scale 1:100

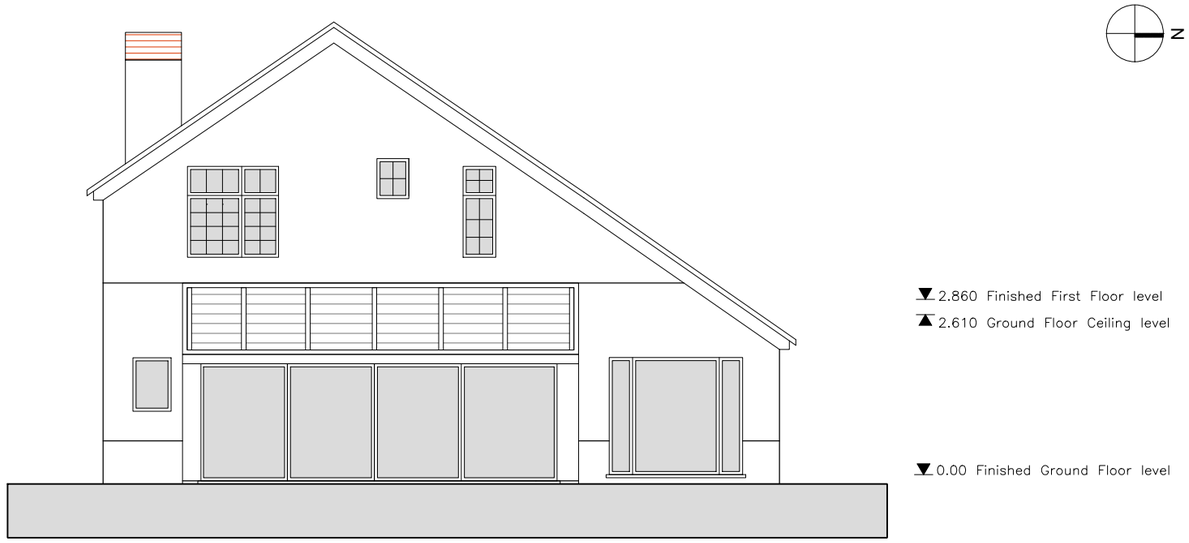

Existed Rear Elevation
Scale 1:100

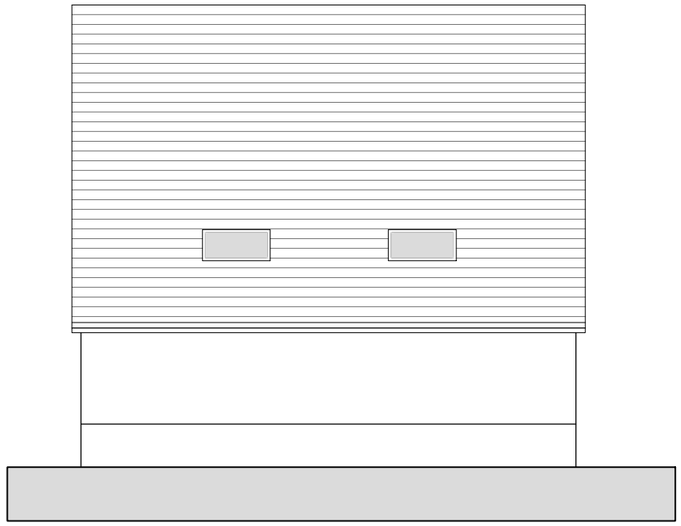

Existed South Elevation
Scale 1:100

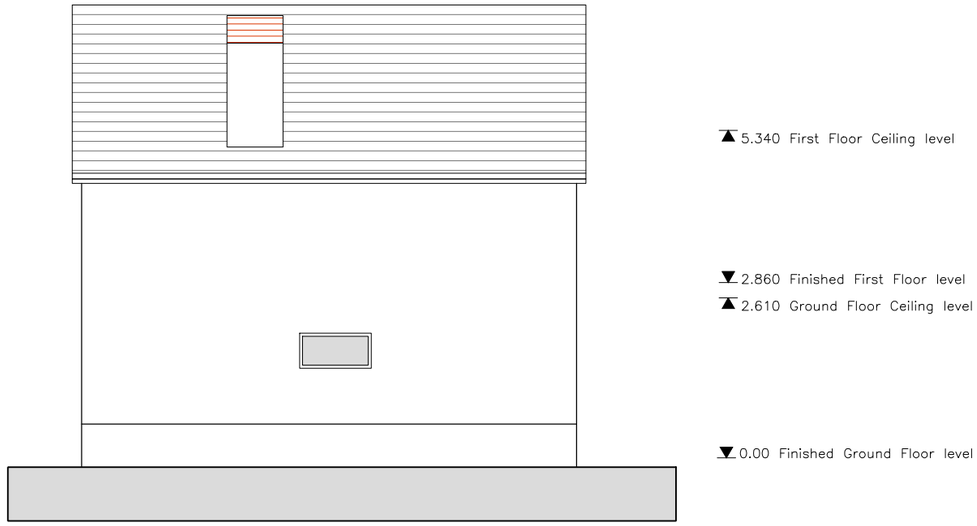

Existed North Elevation
Scale 1:100

Rev	Date	Description	By	PM
A	14.12.20	First Issue	LAC	JM

REVISIONS

0 1 1.5 2 3 4 5m

Design Team Studios LTD
Copyright Reserved
Check Dimensions on Site

© Crown copyright and database rights [2020]
Ordnance Survey 0100031673
© Local Government Information House Limited copyright and database rights [2020] 0100031673

DRAWING STATUS: Existing

REVISION: A

PROJECT
9 Chichester Avenue,
Hayling Island, PO11 9EZ

CLIENT
Sam Eversfield & Sophie Porteous

Scale @ A3: 1:100
Date: © Dec 2020
Drawn by: LAC
Checked by: JM

DRAWING TITLE
Existing Elevations

DRAWING NUMBER:
498.E102_A

Design Team Studios
The Clock Tower, Great Southsea Street at Castle Road
Southsea, Portsmouth, Hants, PO5 3BY
Tel: 02392 837149
E: info@designteamstudios.com
W: www.designteamstudios.com

FS 785842