


5 Anmore Drive, Waterloo - 4182.20.CC

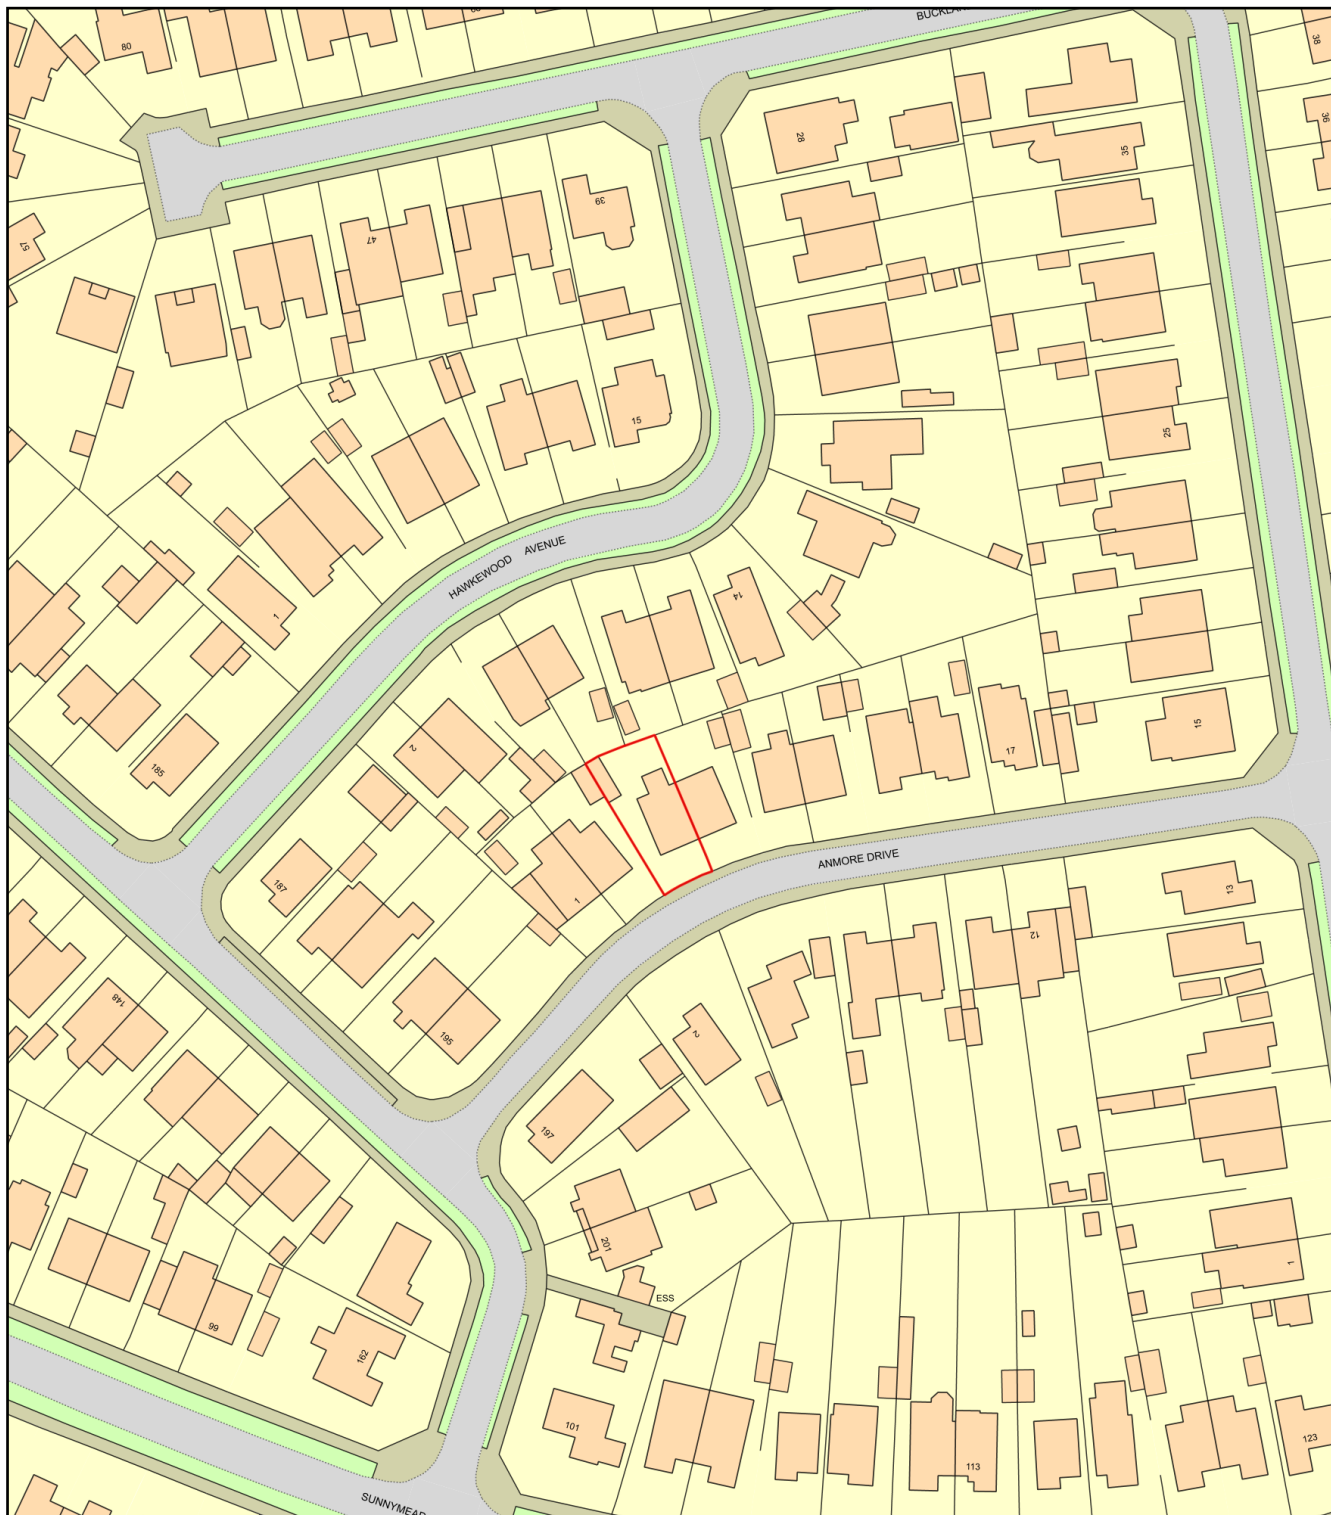

0 50
Metres



Plan Produced for: Thorns Young Architectural

Date Produced: 20 Nov 2020

Plan Reference Number: TQRQM20325153658760

Scale: 1:1250 @ A4