


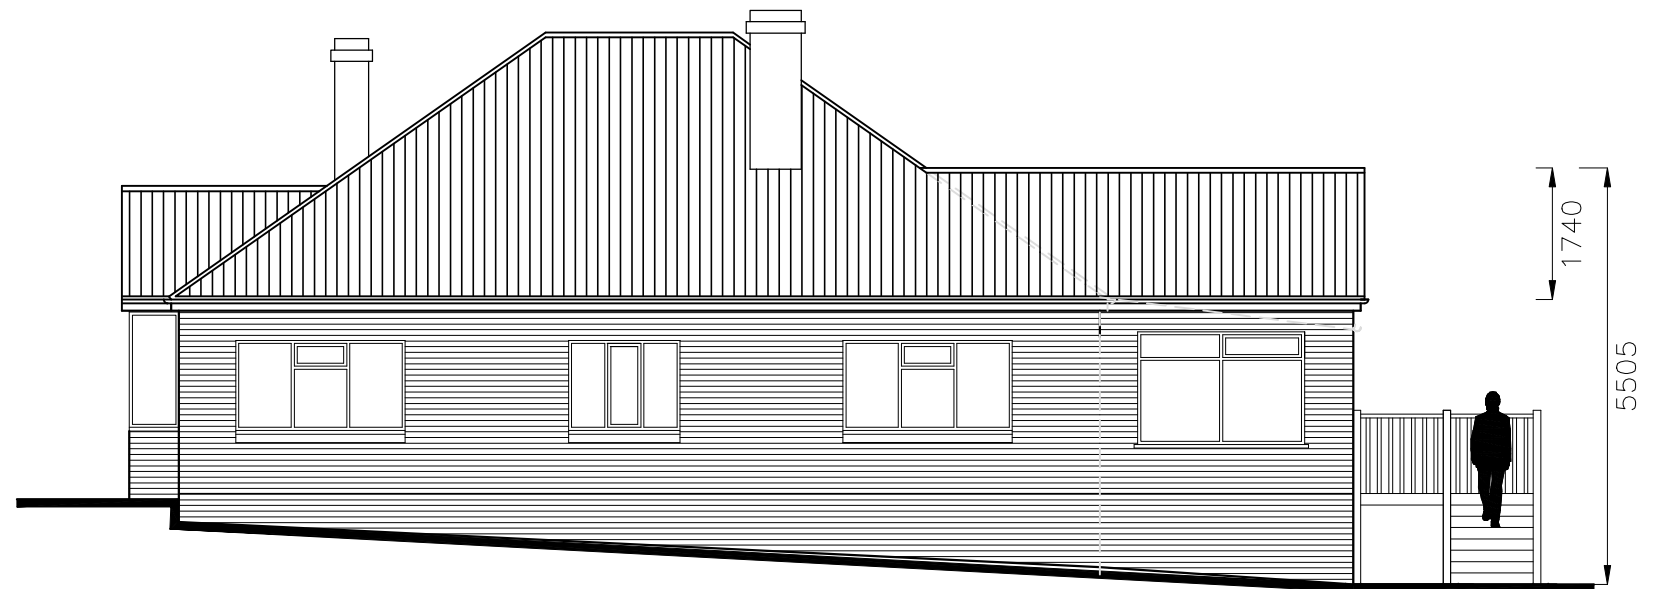


South



East



West

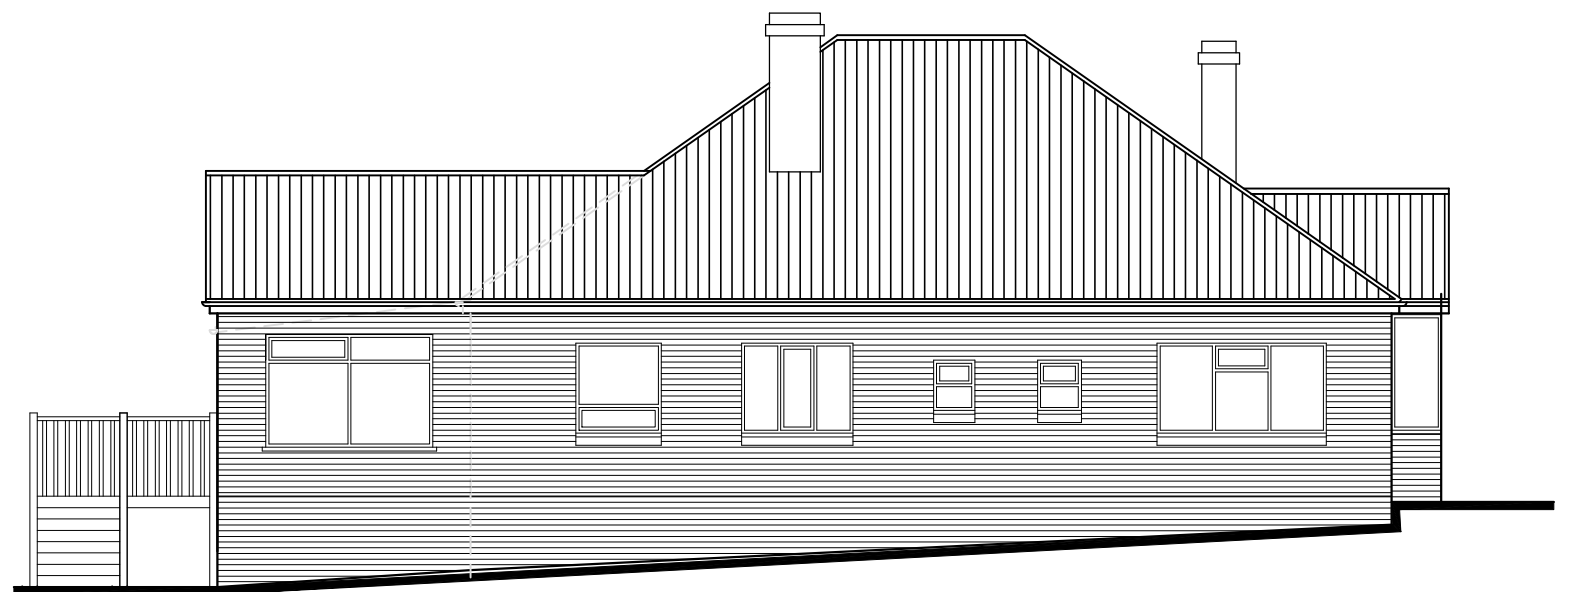

CAAD

Critchley Architecture And Design Ltd.
Contact: 02392 474 919 | info@caad.online

The Old Brewery, 15E South Street, Havant, PO9 1BU

Proposed Elevations

Revisions

- a)
- b)
- c)
- d)

69 Park Avenue,
Widley,
Waterlooville,
P07 5DN

Scale A1=1:50, A3=1:100
Drawn JGF/CAL/JHL
Date 11/12/2020

20051-511⁰

10m

20m

30m

40m