




- LEGEND**
- REDLINE BOUNDARY
 - PERMISSIVE PATH - PEDESTRIAN USE (EXISTING)
 - PERMISSIVE PATH - PEDESTRIAN USE (PROPOSED)
 - BRIDLEWAY - PEDESTRIAN, CYCLE AND EQUESTRIAN USE (EXISTING)
 - PATH - PEDESTRIAN AND CYCLE USE (PROPOSED)
 - BRIDLEWAY - PEDESTRIAN, CYCLE AND EQUESTRIAN USE (PROPOSED)
 - TEMPORARY BRIDLEWAY DIVERSION (WILL BE REINSTATED TO PERMISSIVE ACCESS)

- LONG DISTANCE PATH
- BIRD WATCHING
- PICNIC AREA
- VIEWING POINT
- GATEWAY FEATURE
- PARKING
- VEHICLE ENTRANCE
- EXISTING WOODLAND
- PROPOSED WOODLAND
- PROPOSED WET WOODLAND
- PROPOSED WET GRASSLAND
- PROPOSED SCRUB REGENERATION
- PROPOSED WETLAND VEGETATION

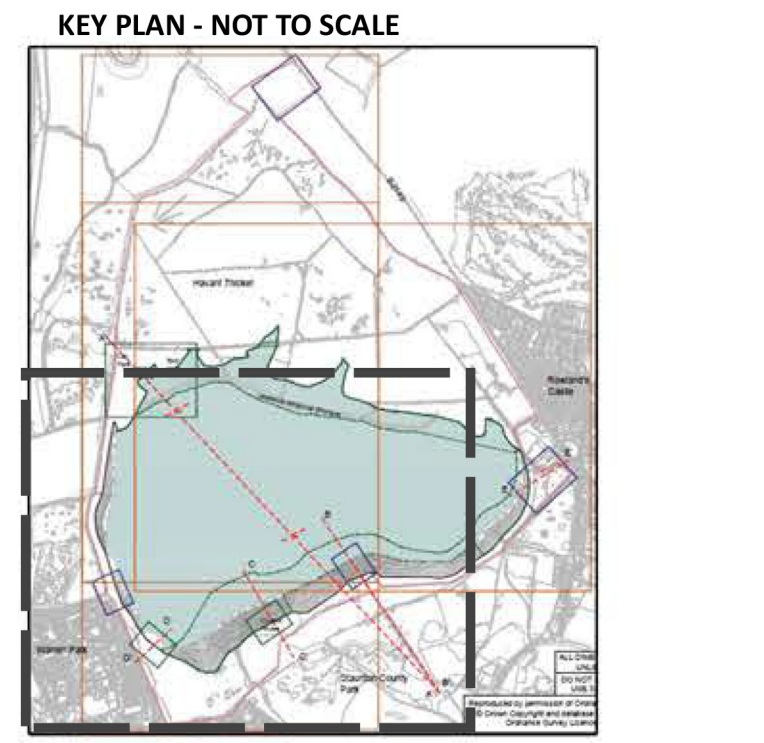

P02	RJ	JM	WR	JF	For Planning	31/07/20	
P01	S2	CMS	JM	WR	KO	For Planning	22/05/20
Rev.	Drn	Ckd	Rev	Auth	Description	Date	
Status	By	By	By	By			

ATKINS
Member of the SNC-Lavalin Group

Aztec West
500 Park Avenue
Almondsbury
Bristol
BS32 4RZ
Tel: +44 (0)1454 662000
Fax: +44 (0)1454 663333
www.atkinsglobal.com

Copyright © Atkins Limited (2020)

Drawing Suitability: For Planning Status: S2

Contractors Drawing Number: HTR-ATK-ZZ-ZZ-DR-L-0008

Project: Originator Volume Location Type Role Number

Telephone: Havant (023) 9249 9888
Fax: Havant (023) 9245 3632
Website: www.portsmouthwater.co.uk
Registered Office: PO Box 8 West Street
Havant Hampshire PO9 1LG
REGISTERED IN ENGLAND No. 2536455

Project Ref. No: HTR Sheet: 1 of 1 Scale: 1:2500 Sheet Size: A1

Project Title: **HAVANT THICKET RESERVOIR**

Drawing Title: Landscape Plan
Key Plan 2

Reproduced by permission of Ordnance Survey on behalf of HMSO.
© Crown Copyright and database right 2020. All rights reserved.
Ordnance Survey Licence Number 100018036.

Portsmouth Water Drawing Number: Rev: P02