


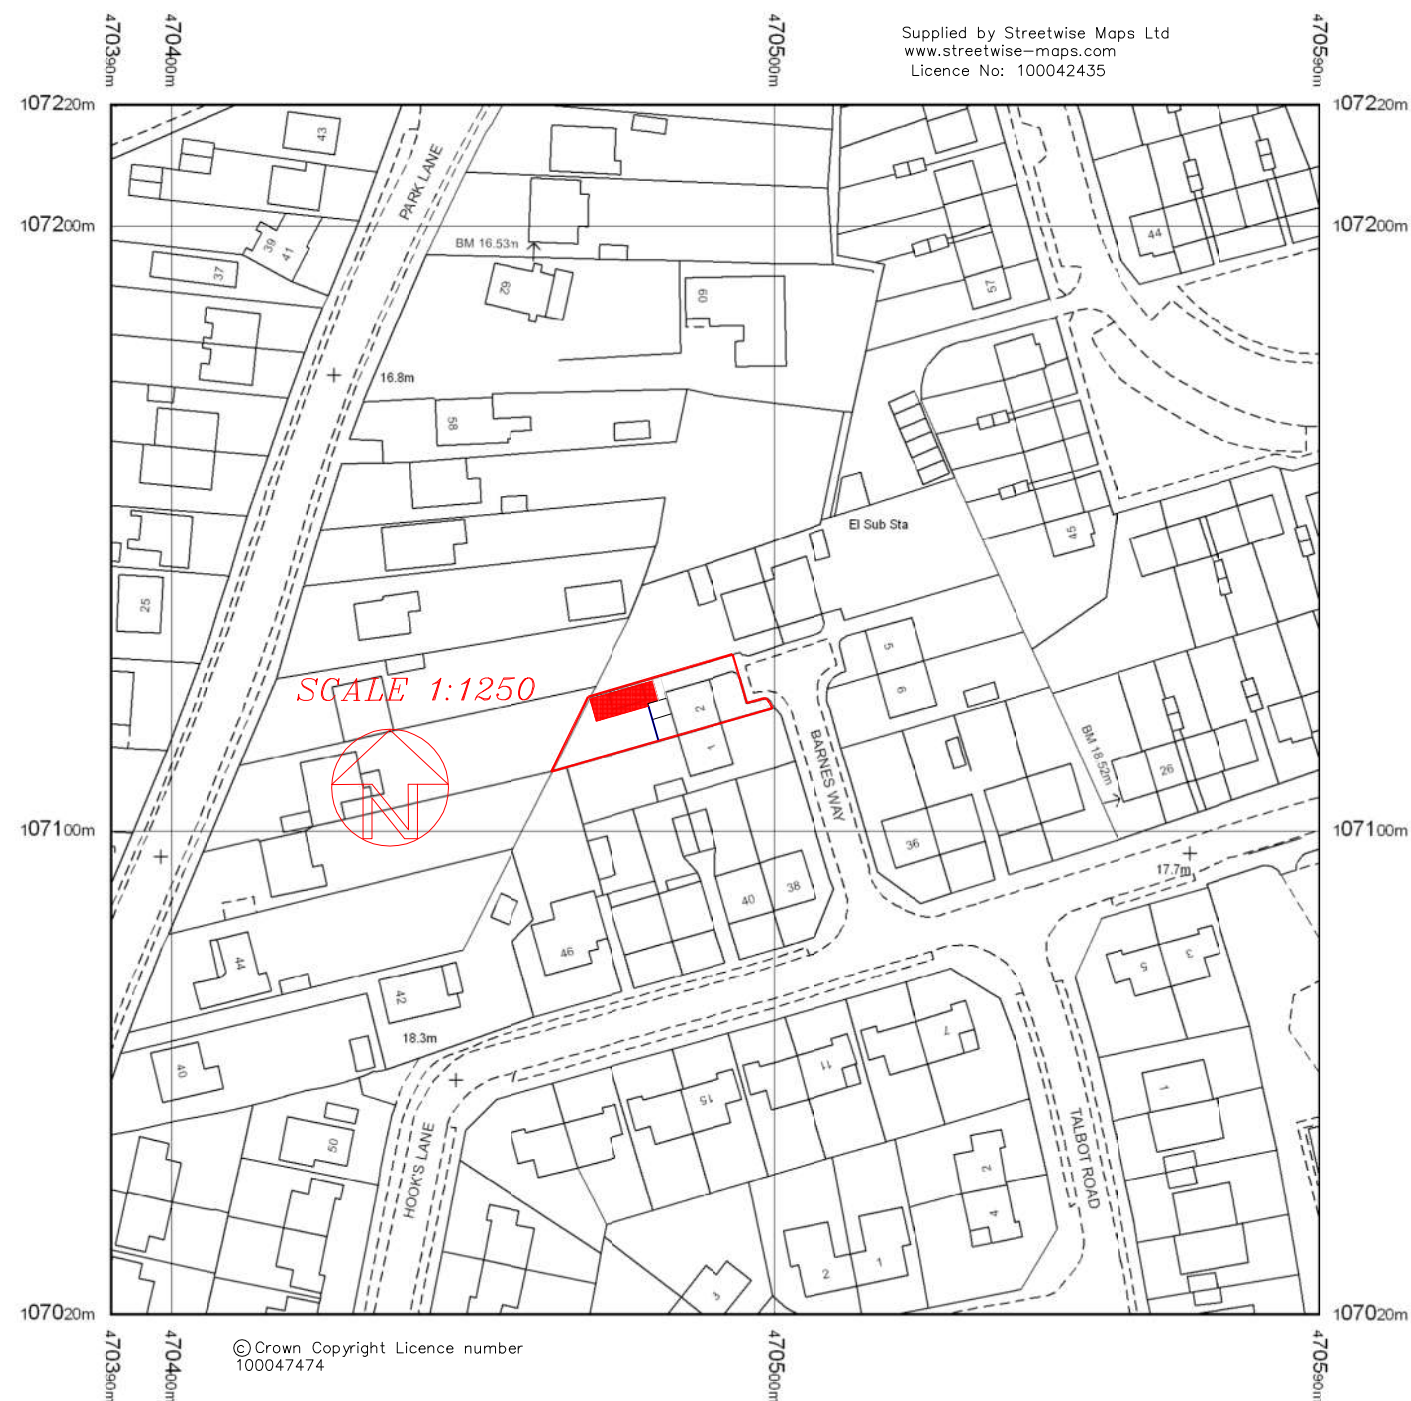

*All dimensions to be checked on site. Written
dimensions are to be used in preference to scaled
dimensions.*

*MR&MRS A. WHAPSHOTT.
2 BARNES WAY
HAVANT
HANTS
P09 3DU*

*PLANNING APPLICATION
FOR SINGLE STOREY REAR
EXTENSION (amended)*

SCALE 1:50/100/200/1250

*DATE 25/9/20
9/12/20*