



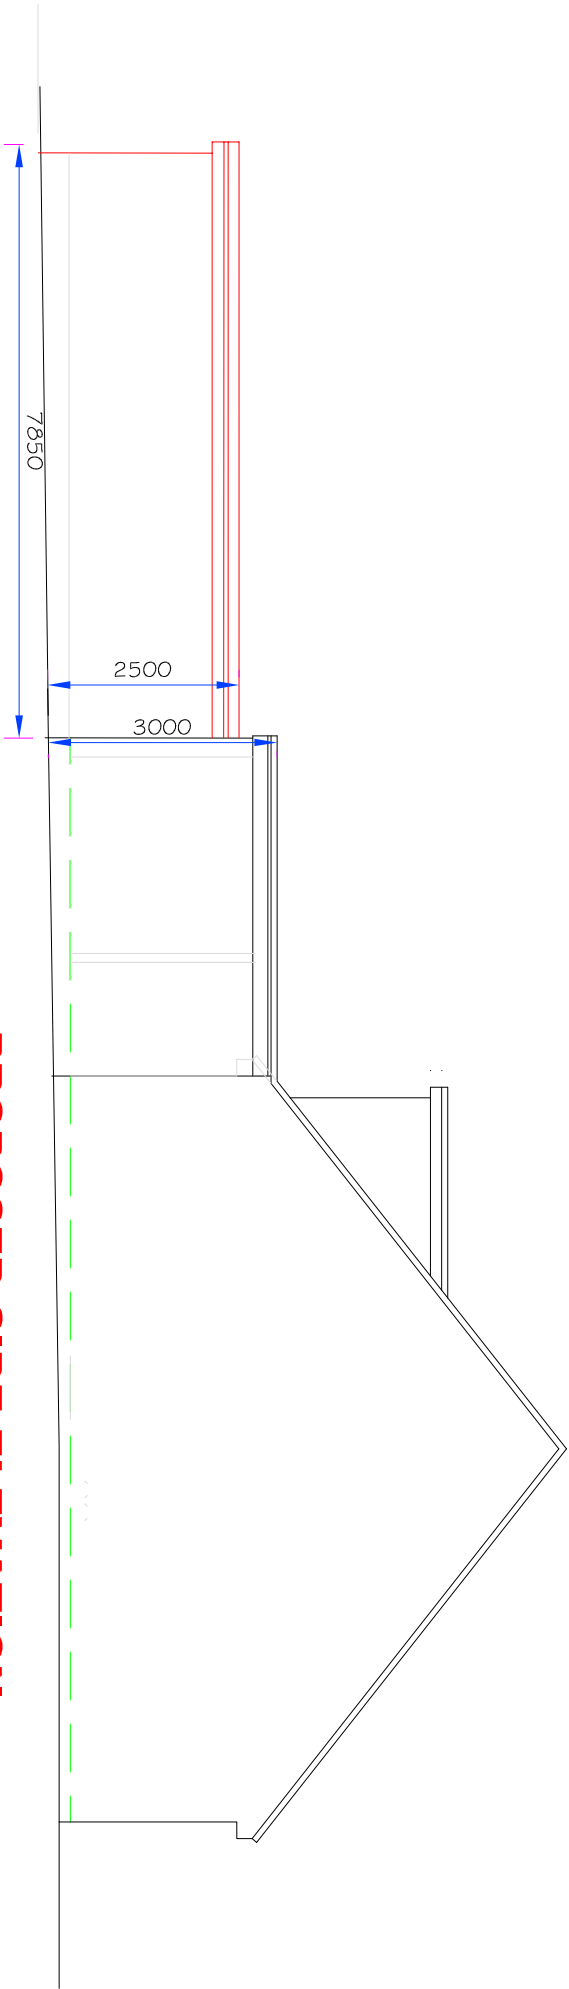

PROPOSED SIDE ELEVATION

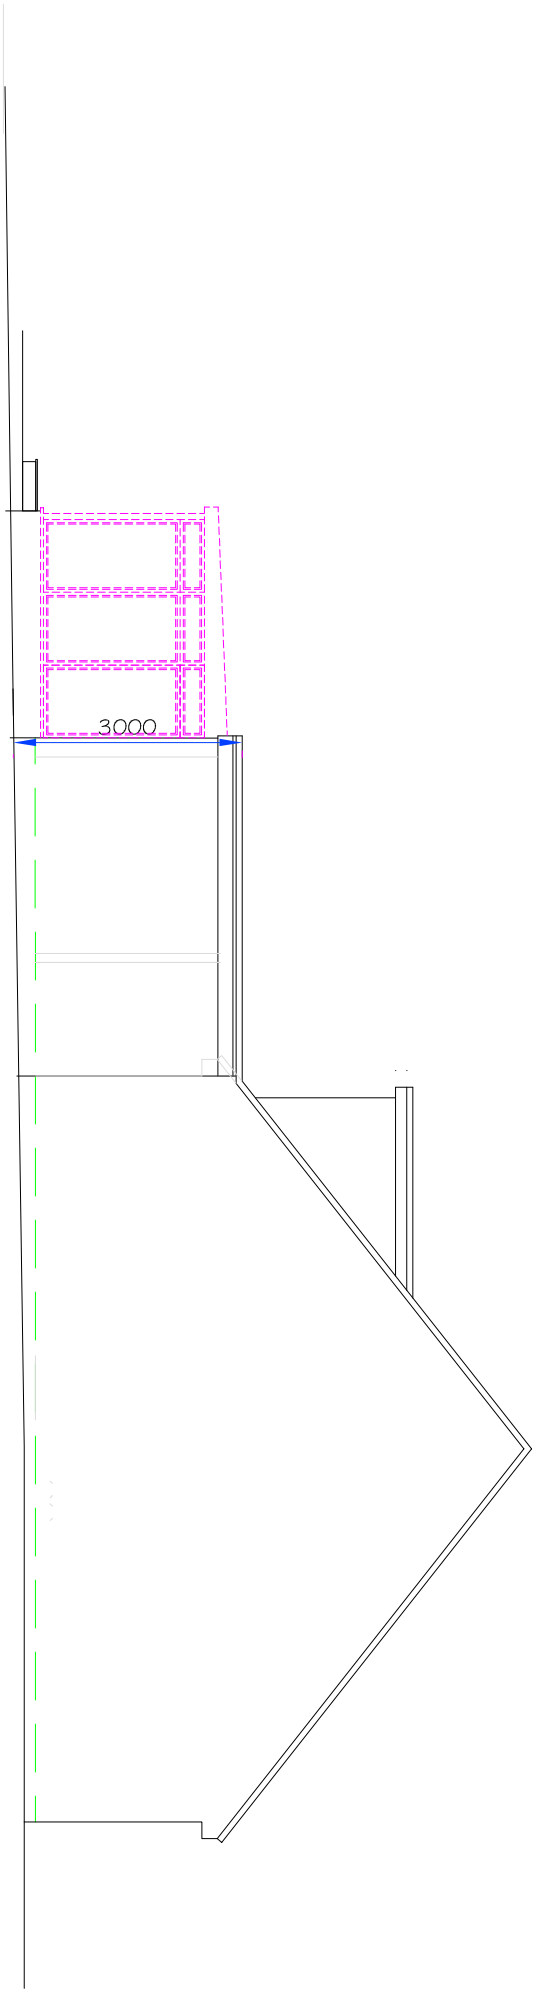

SIDE ELEVATION

