
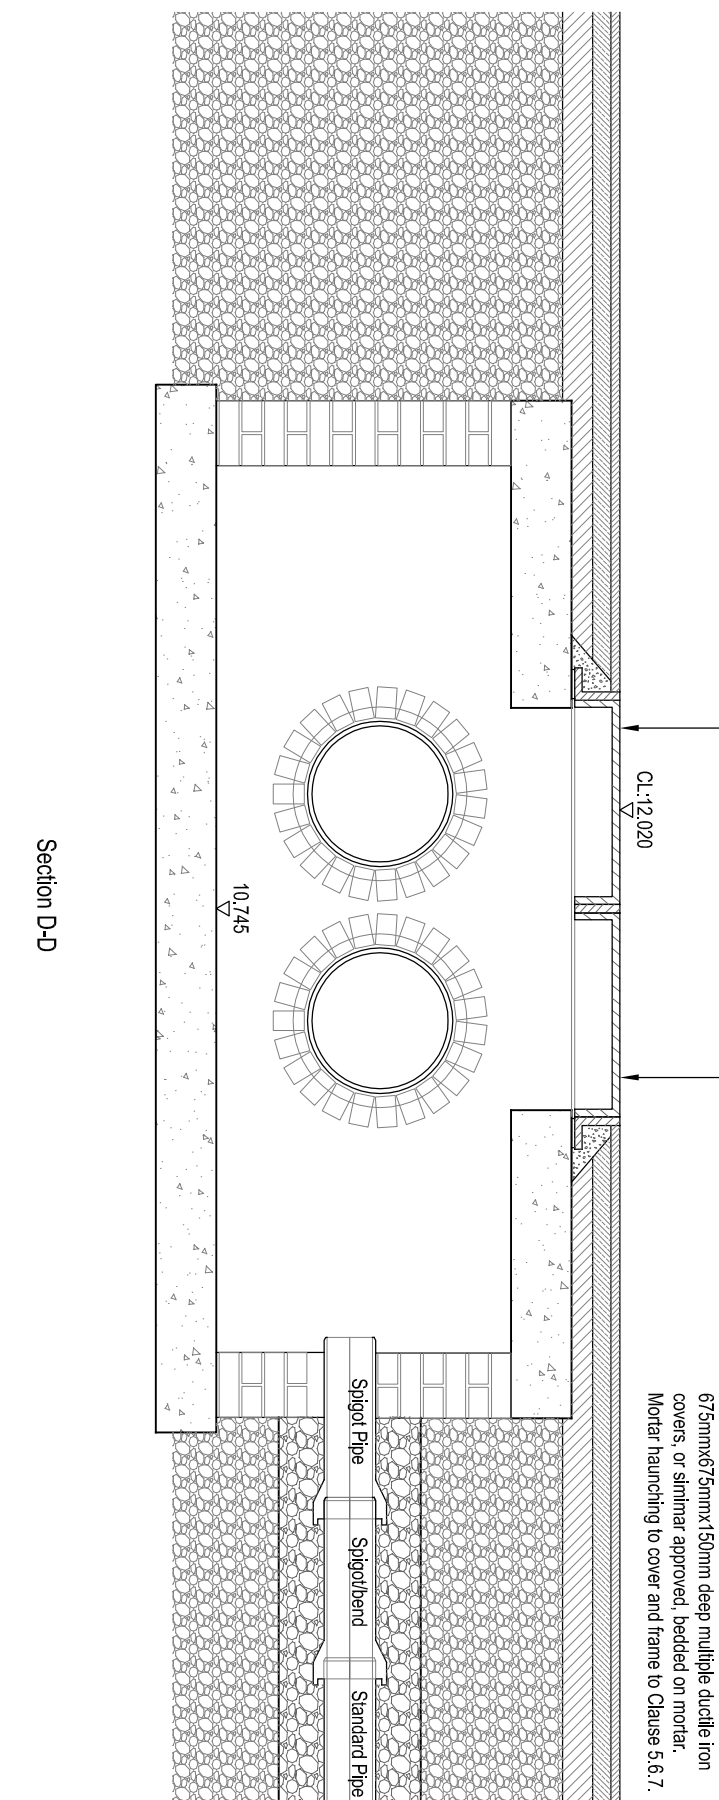
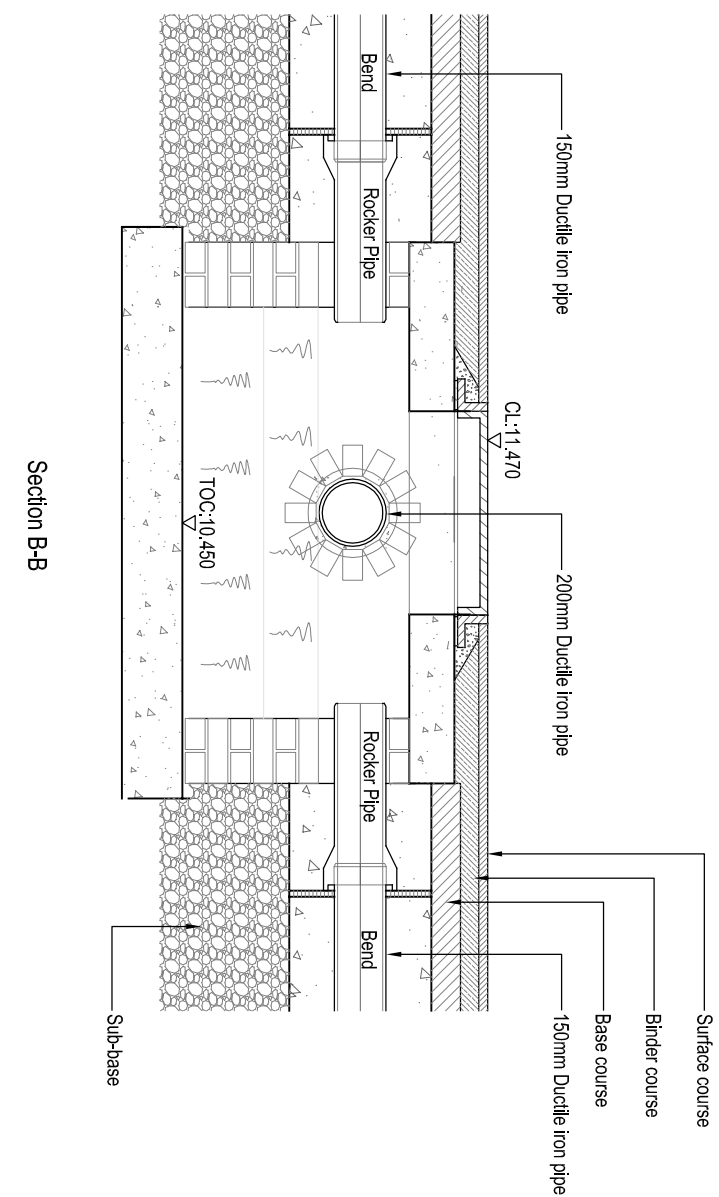
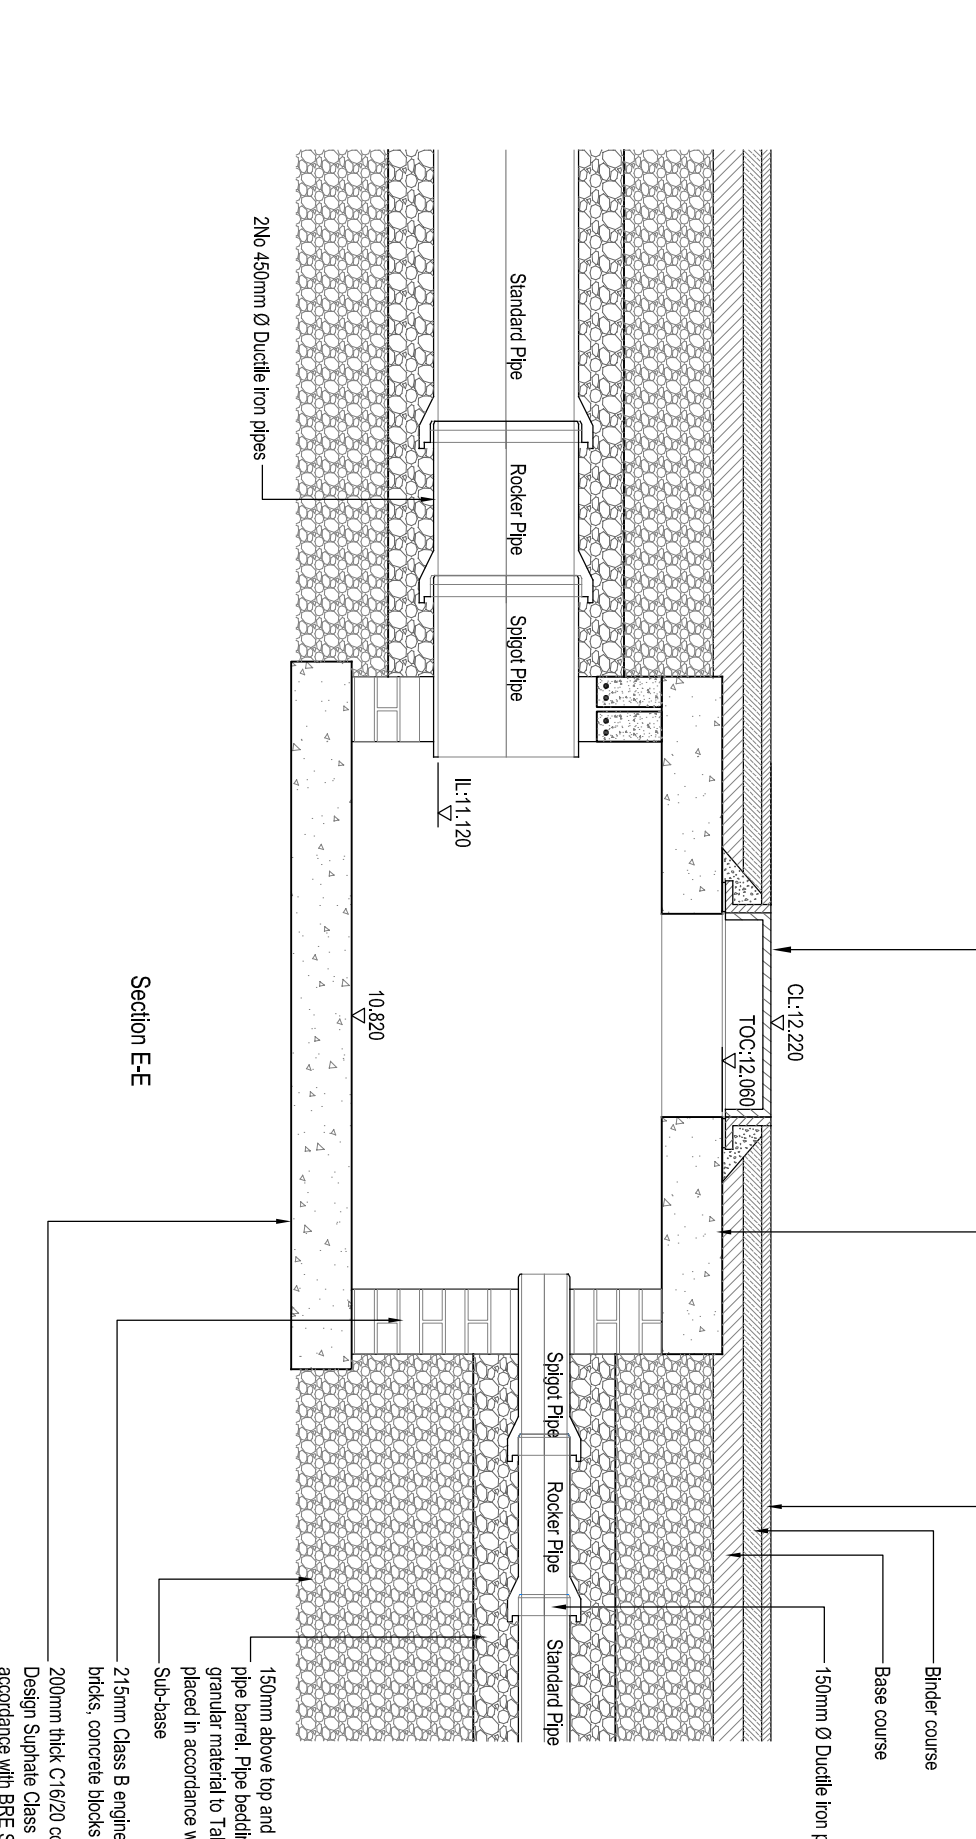
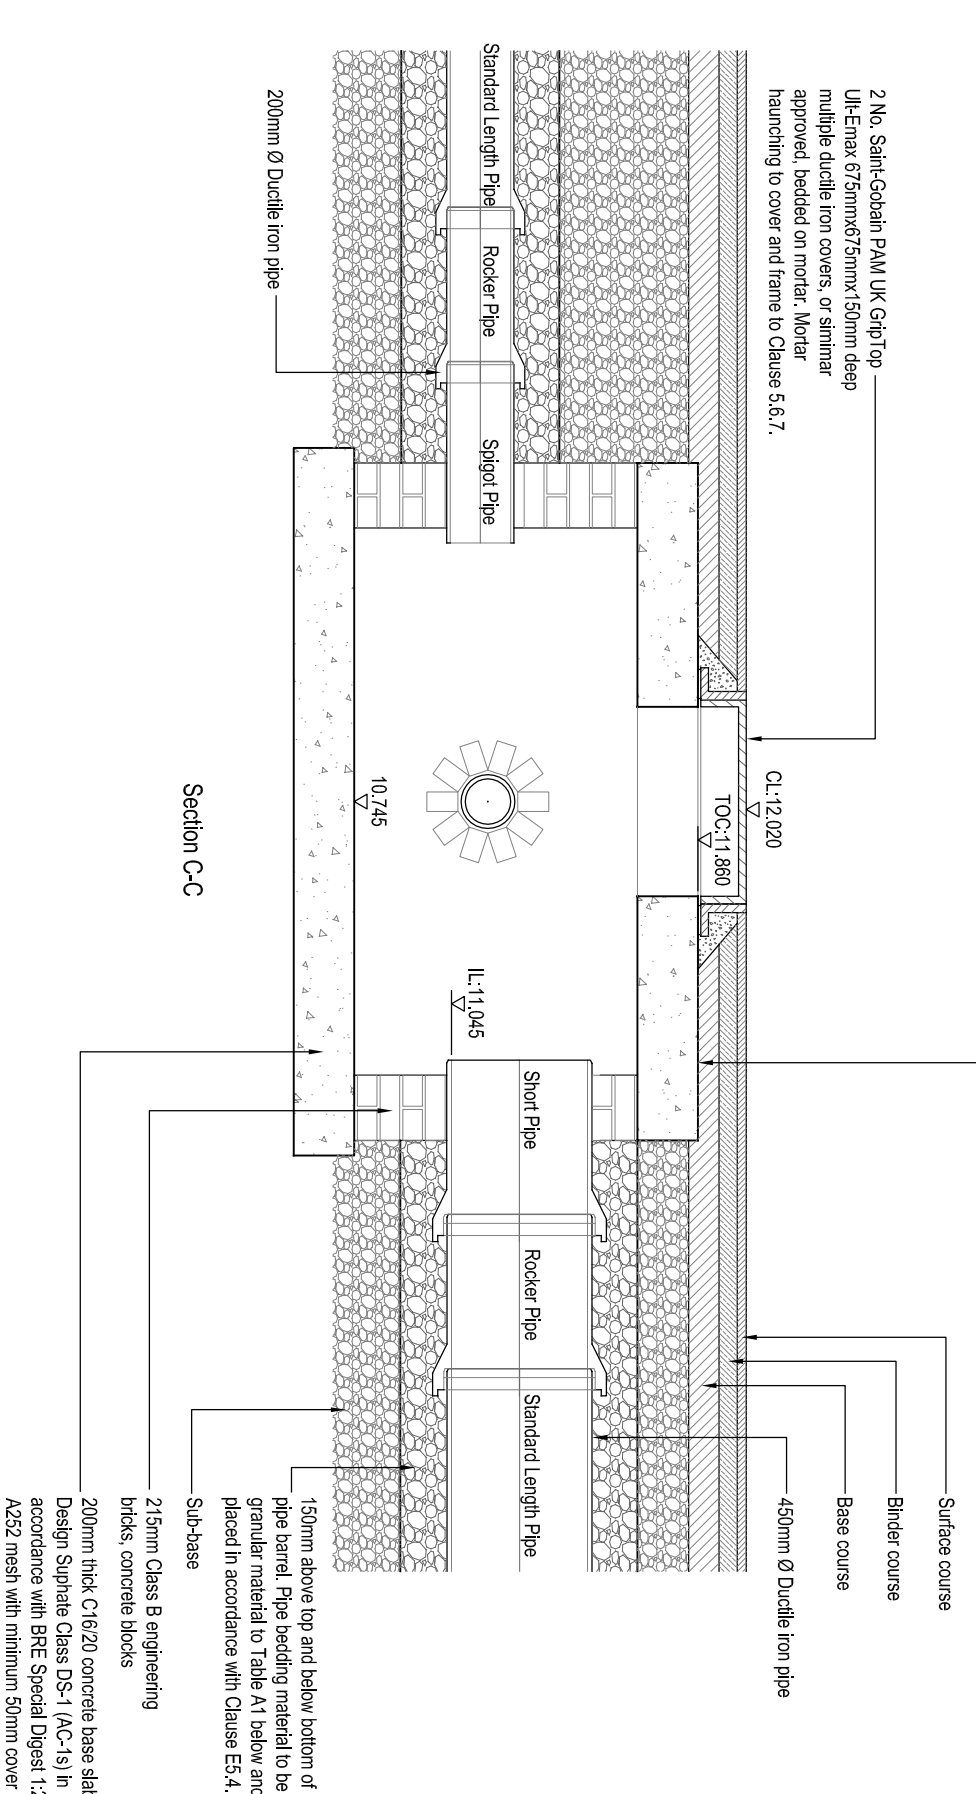
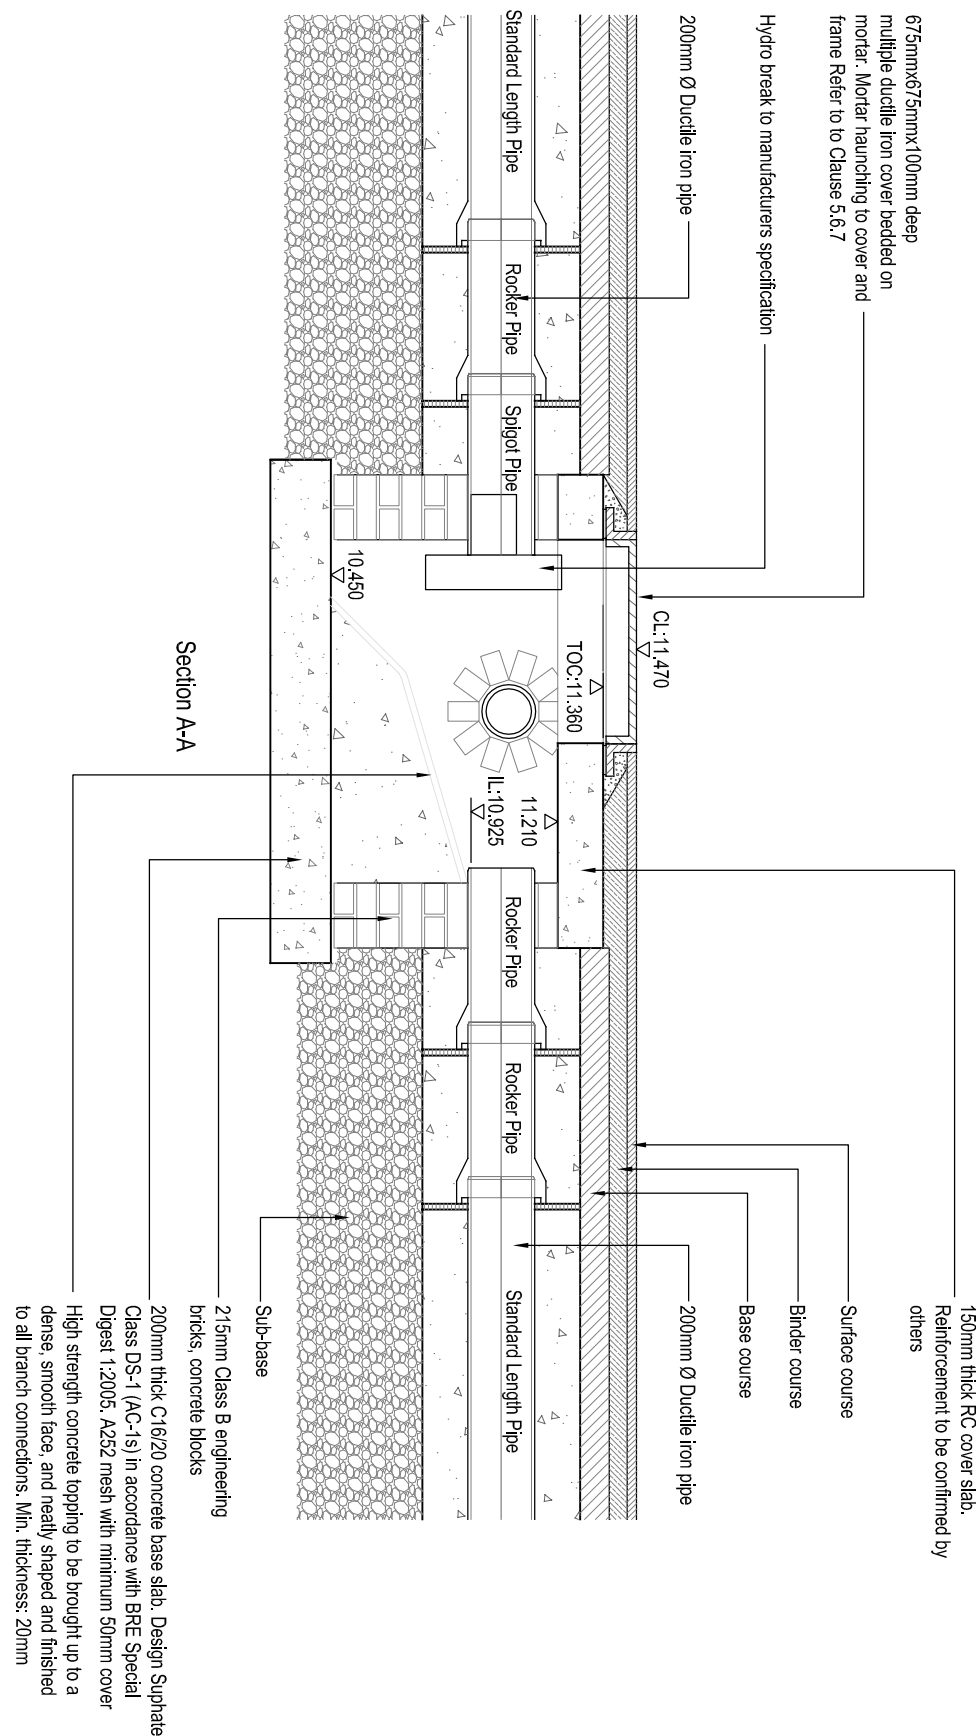
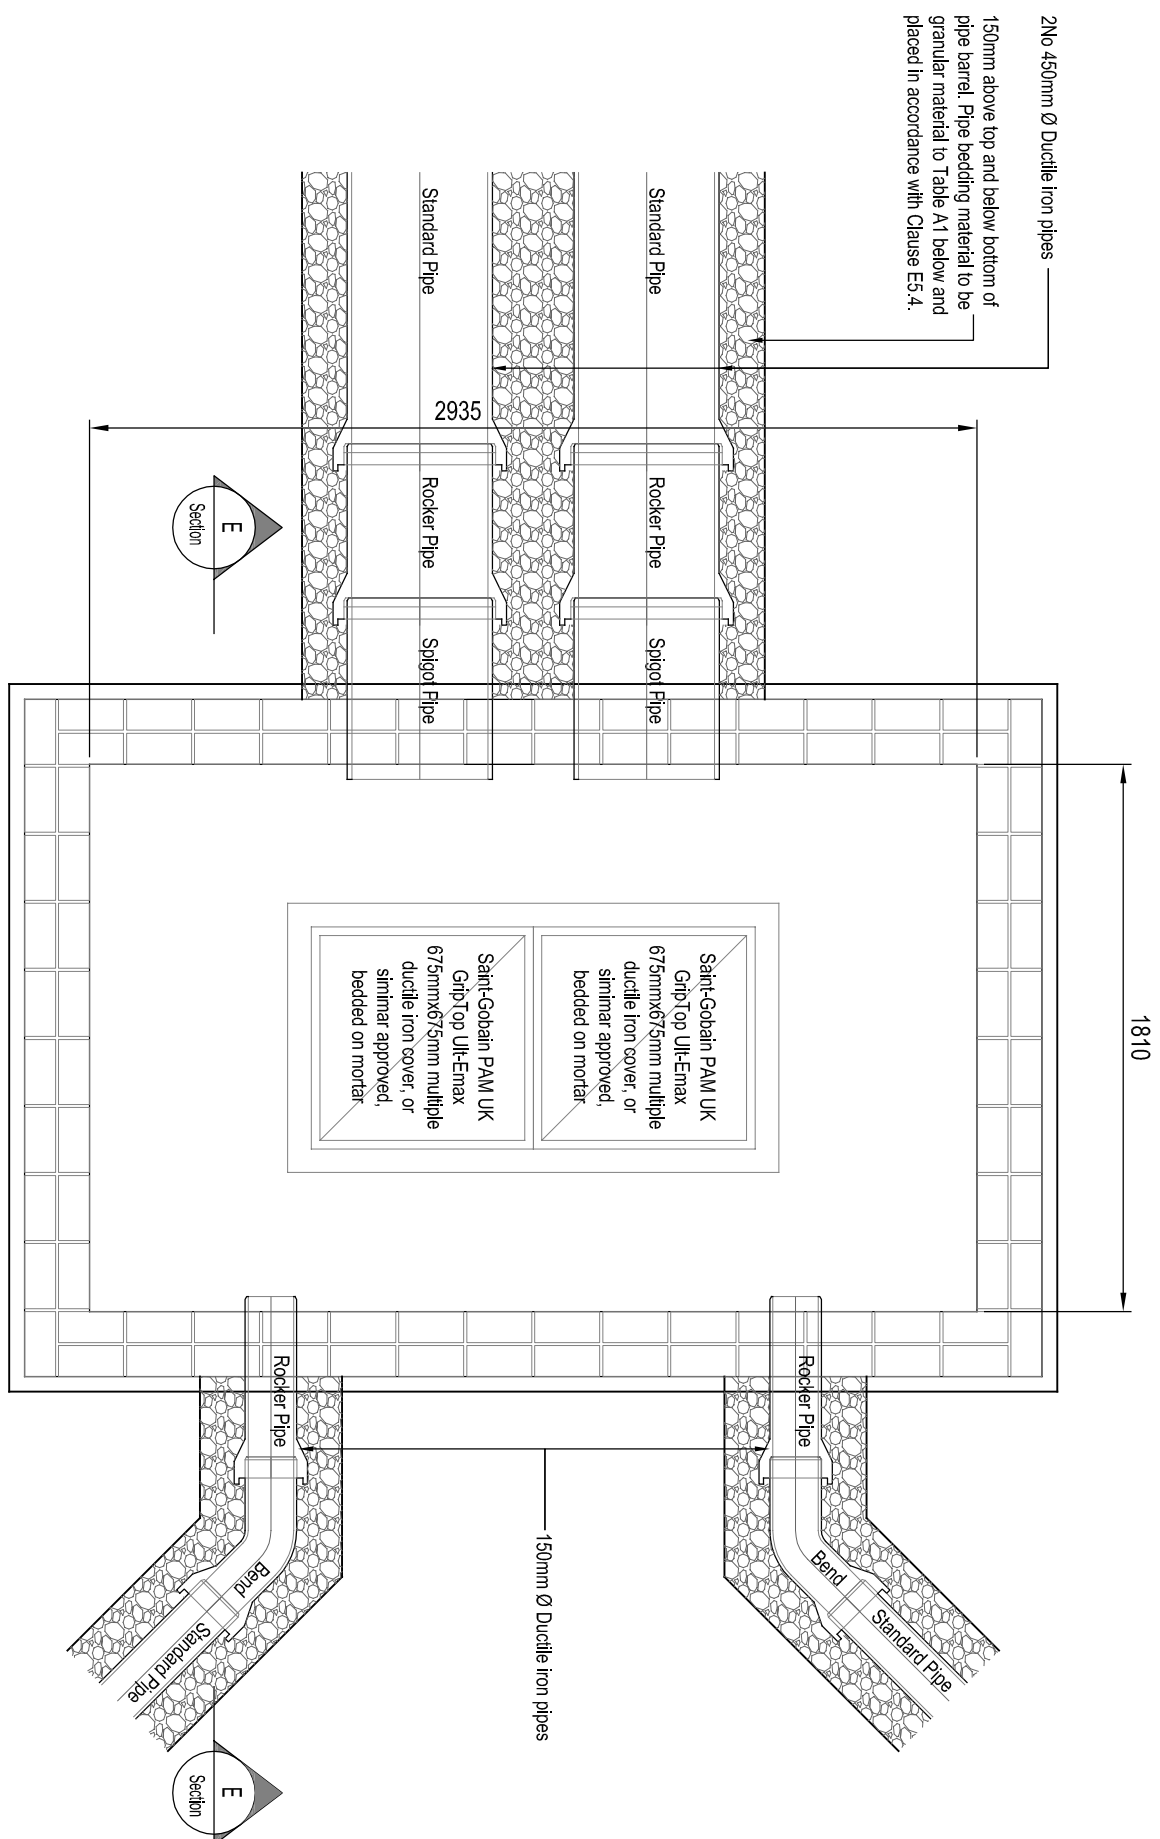
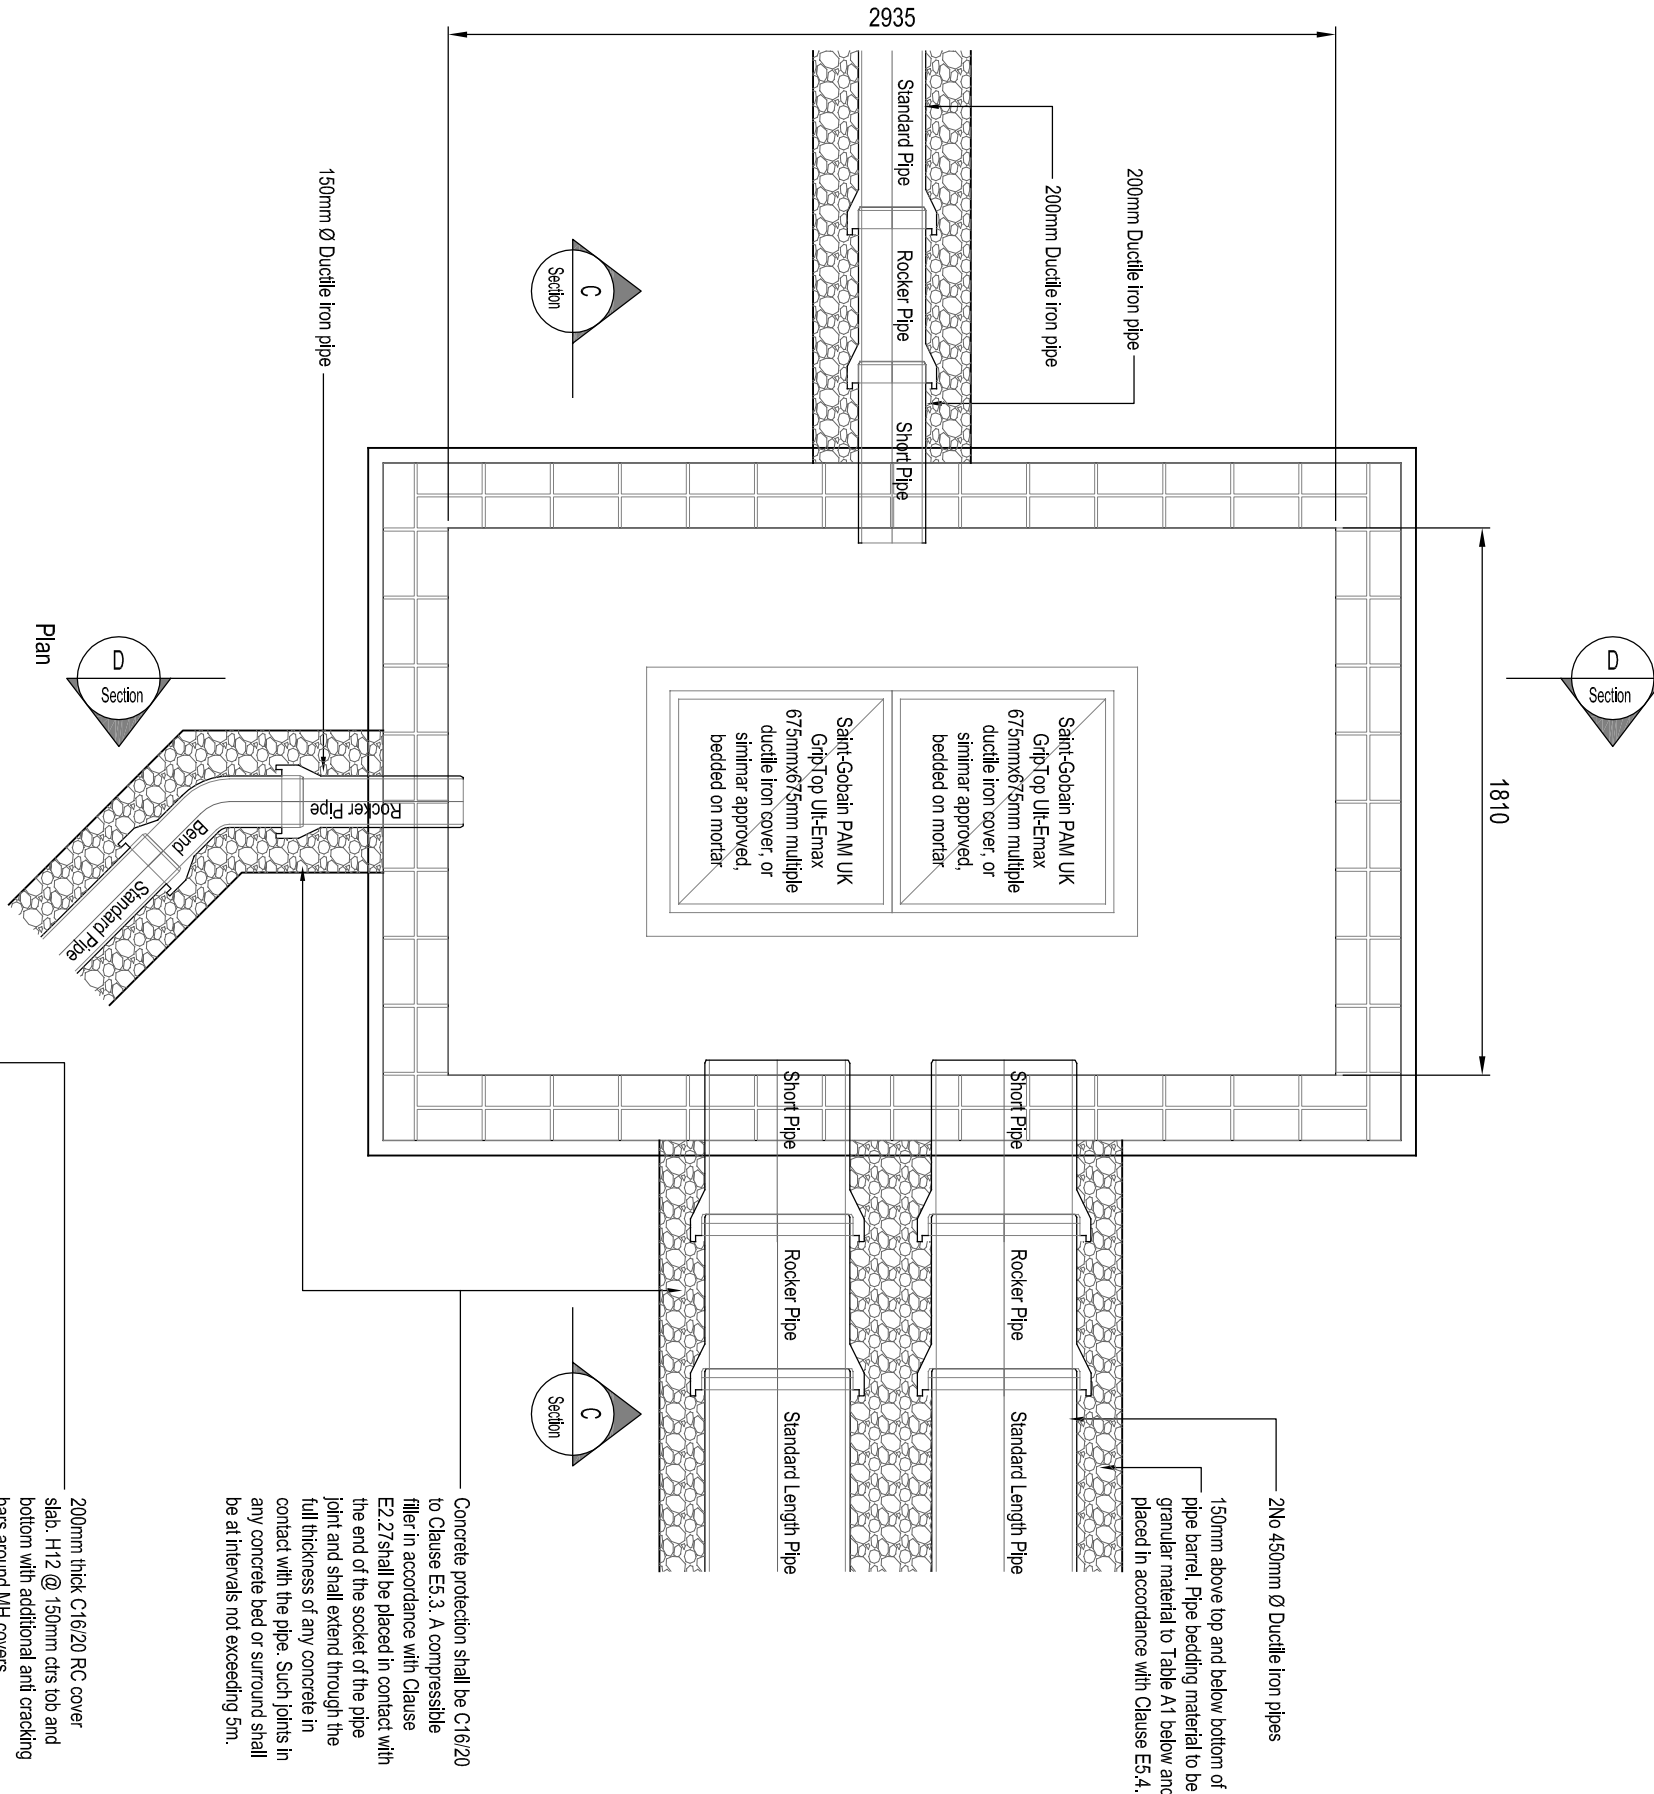


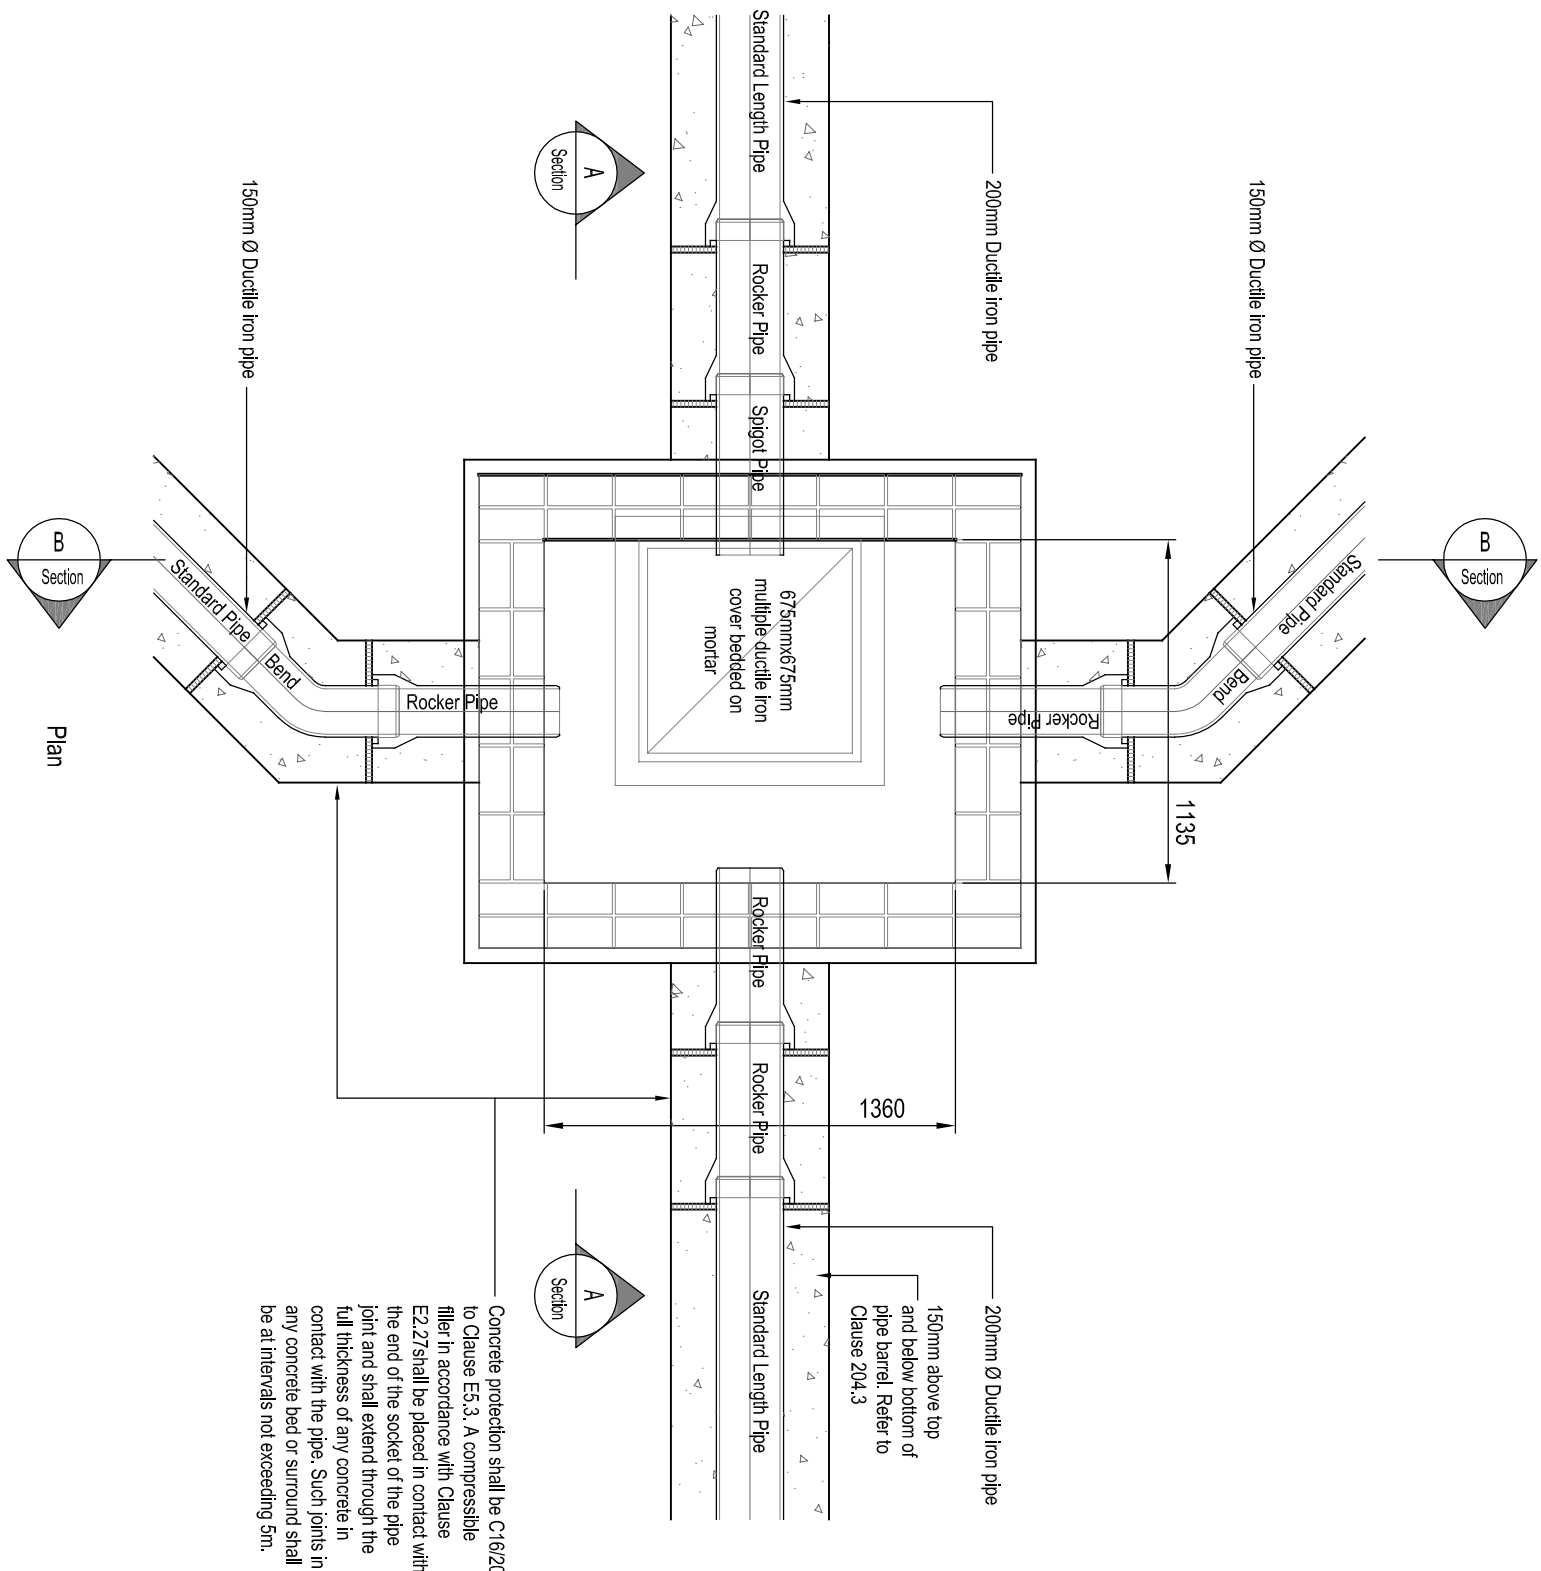

MANHOLE HD1
(filled with Hydrofrak)

MANHOLE HD2

MANHOLE HD3

Drawing Title					Drawing No.		Revision	
Engineering Details					501-06			
Section 104 Details (2 of 2)					501-06			
Drawn	Checked	Scale	Page Size	Date				
MJS	KAM	NTS	A1	01.19				
Job No.	Drawing No.							
ES1857								

ESCHER · SILVERMAN
Civil & Structural Consulting Engineers
Roughington, A20, Roughington Park, Roughington Way, Roughington Road, Roughington, SO51 4SE
Tel: 01703 555555 Fax: 01703 555556
www.escher-silverman.com



Project		Drawing Title	
Castle Avenue, Havant		Engineering Details	
Client		Drawing No.	
		Revision	
		Date	
		Scale	
		Page Size	
		Date	