


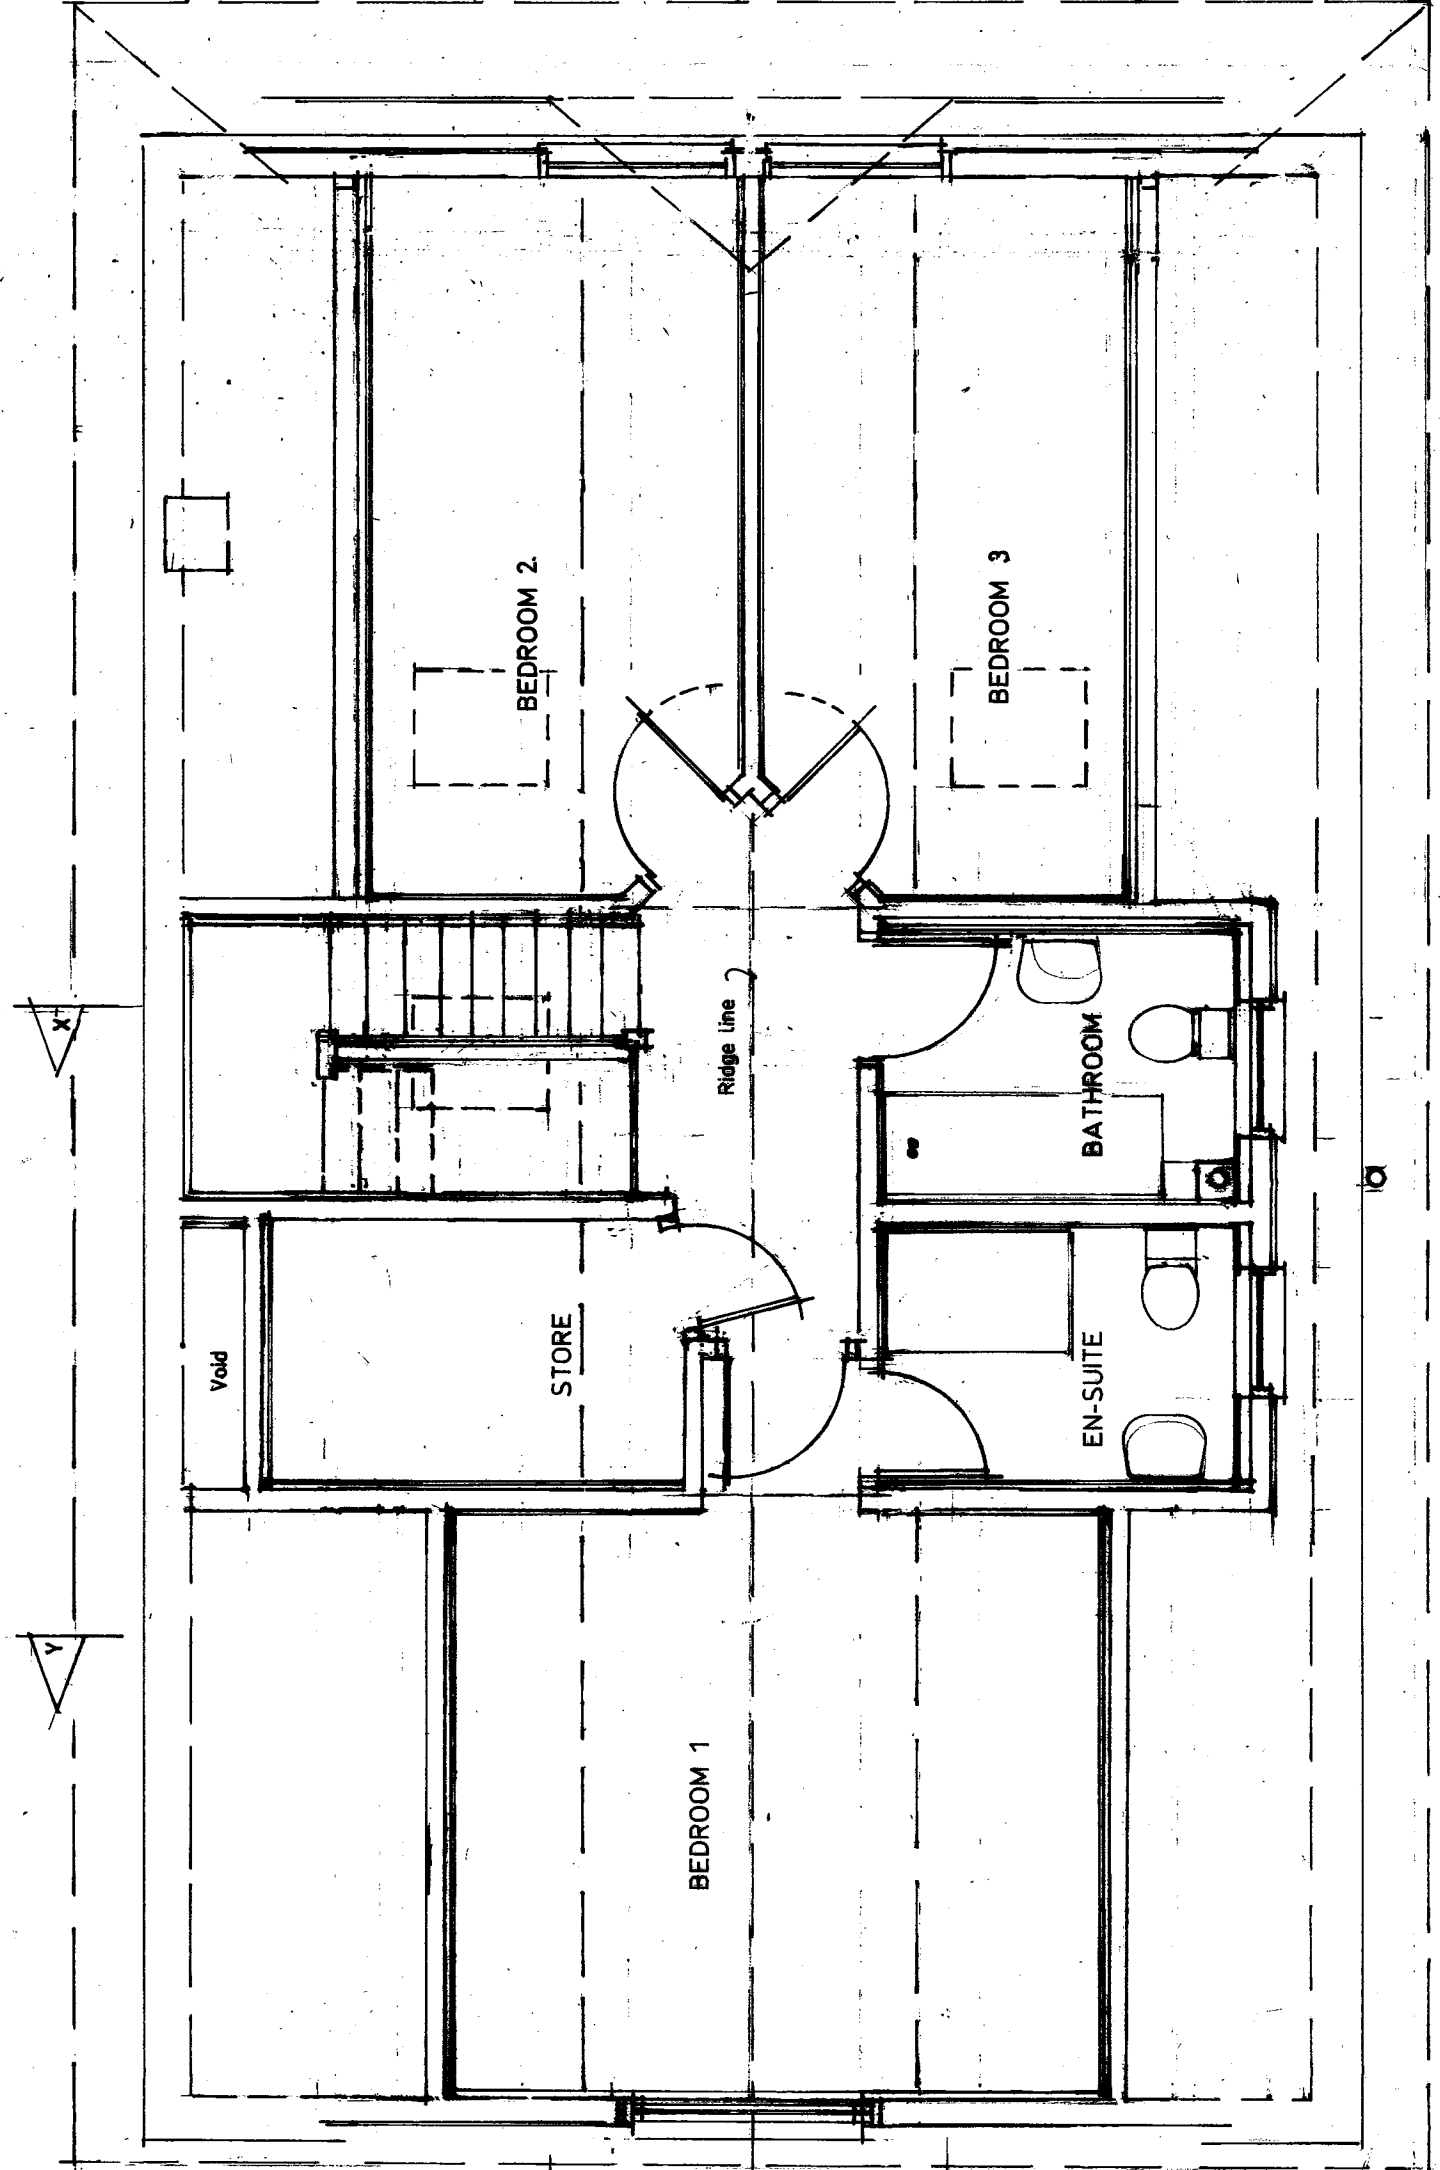

Proposed First Floor Layout.

Proposed rear extension, roof hips to gables and rooms within incl. side dormer at 23 Milton Road, Watlooville, Hants. PO7 6AB

Mrs S Whiteland-Smith

Scale 1:50 Date August 2020

A3 Drawing Number 2

Revision A B C

